


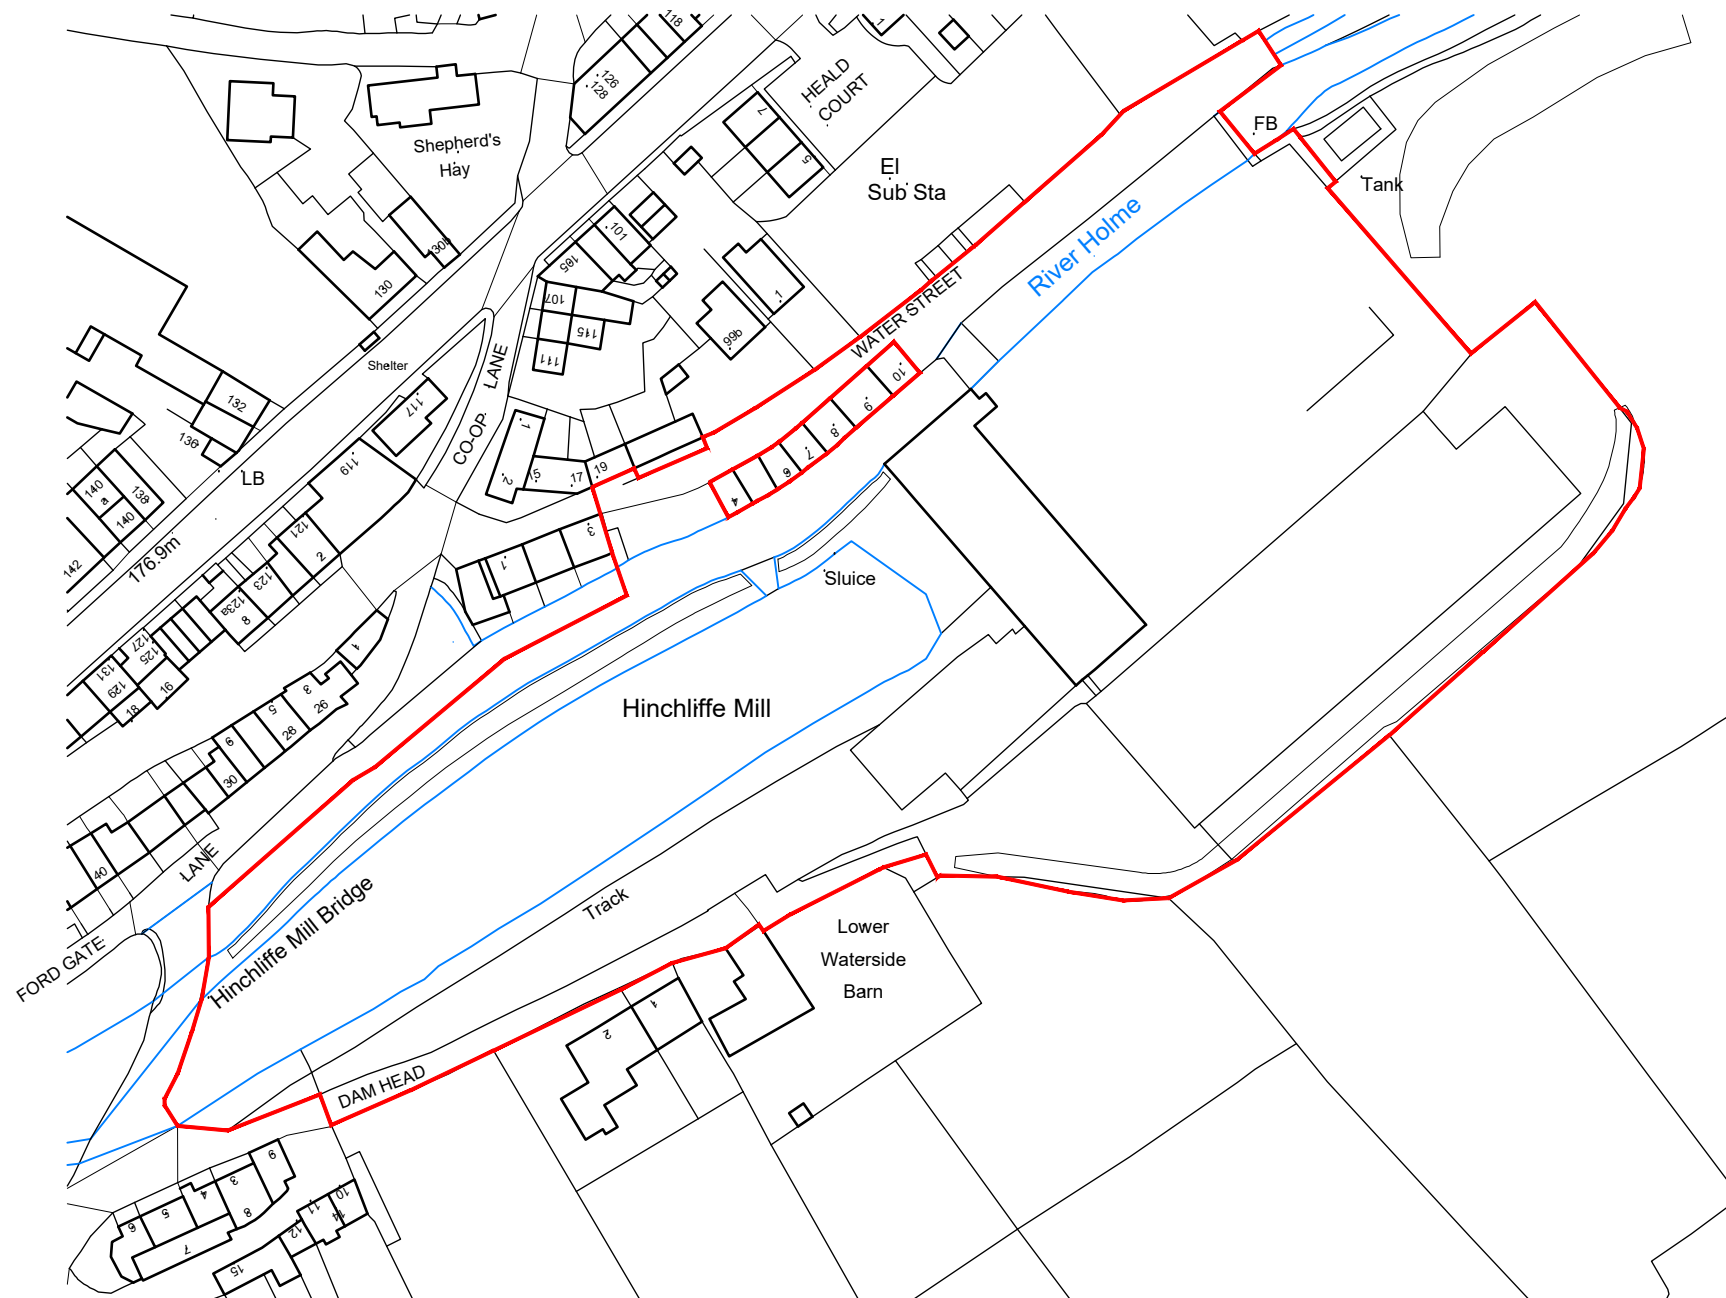


NOTES

This drawing has been prepared specifically for the purpose of obtaining Planning and or Building Regulations Approval. Its suitability for other purposes without additional supplementary details and specifications cannot be guaranteed.

All dimensions are to be checked on site, any discrepancies are to be reported to the designer before work commences. Use only figured dimensions.

All structural components shown are indicative only. Details / calculations of structural members are to be provided by the Structural Engineer.

This drawing is not to be copied or divulged to a third party without written permission.

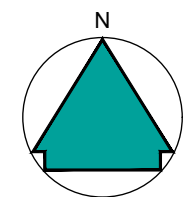

HOLROYD
HOMES

Heneghan
ARCHITECTURE
enquiries@heneghanarchitecture.com
www.heneghanarchitecture.com

Revisions		
P01	Preliminary Issue	09.10.25

Project:
Residential Development

at Hinchliffe Mill
Water Street
Holmbridge
Holmfirth

for Holroyd Homes

Location Plan

Purpose of issue: PLANNING

Drawn	DRH
Date	October 2025
Scales	1:1250 @ A3
Drawing No.	2559 - 0101- P01

