


Only scale off this drawing for planning purposes Not construction purposes.On site commencement: All pre commencement planning conditions must have been approved. Building Regulations approval attained. All pre start CDM requirements in place. Any required alterations to drawings or queries must be checked with Zeus Land and Architecture Ltd. This drawing remains the copyright of Zeus Land and Architecture Ltd Architecture. Zeus Land and Architecture Ltd-Company No 13791351. Registered office West House, King Cross Road, HX1 1EB.

Zeus Land and Architecture Ltd
18 St Albans Ave, Skircoat Green, Halifax, HX3 0LZ
Telephone - 07971 240535
E Mail guy@zeuslandandarchitecture.com

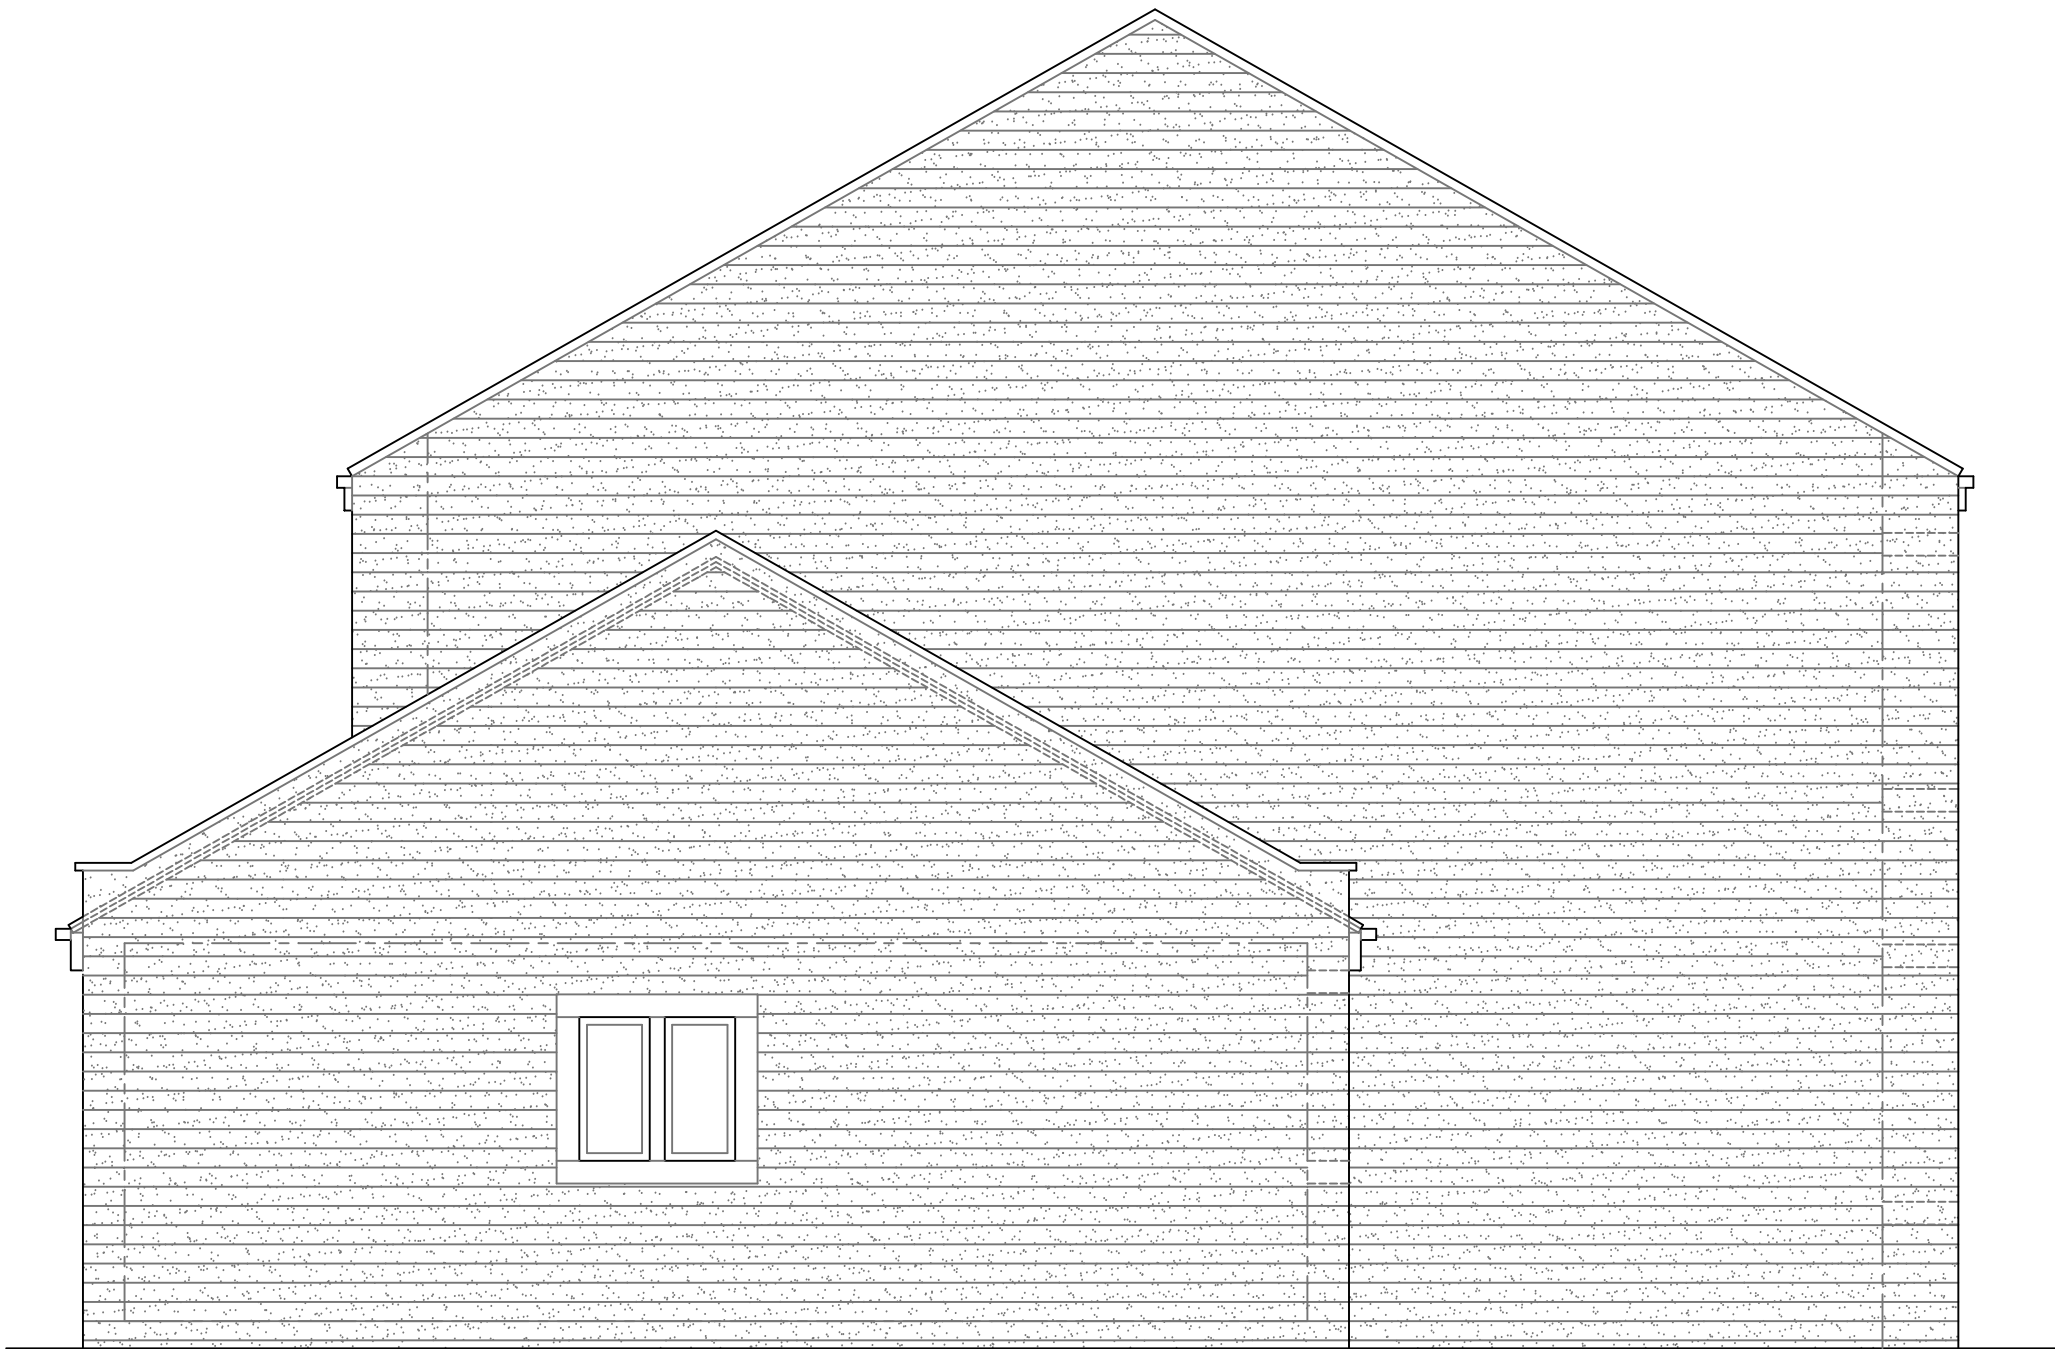


Existing South Elevation




Existing East Elevation



Existing North Elevation

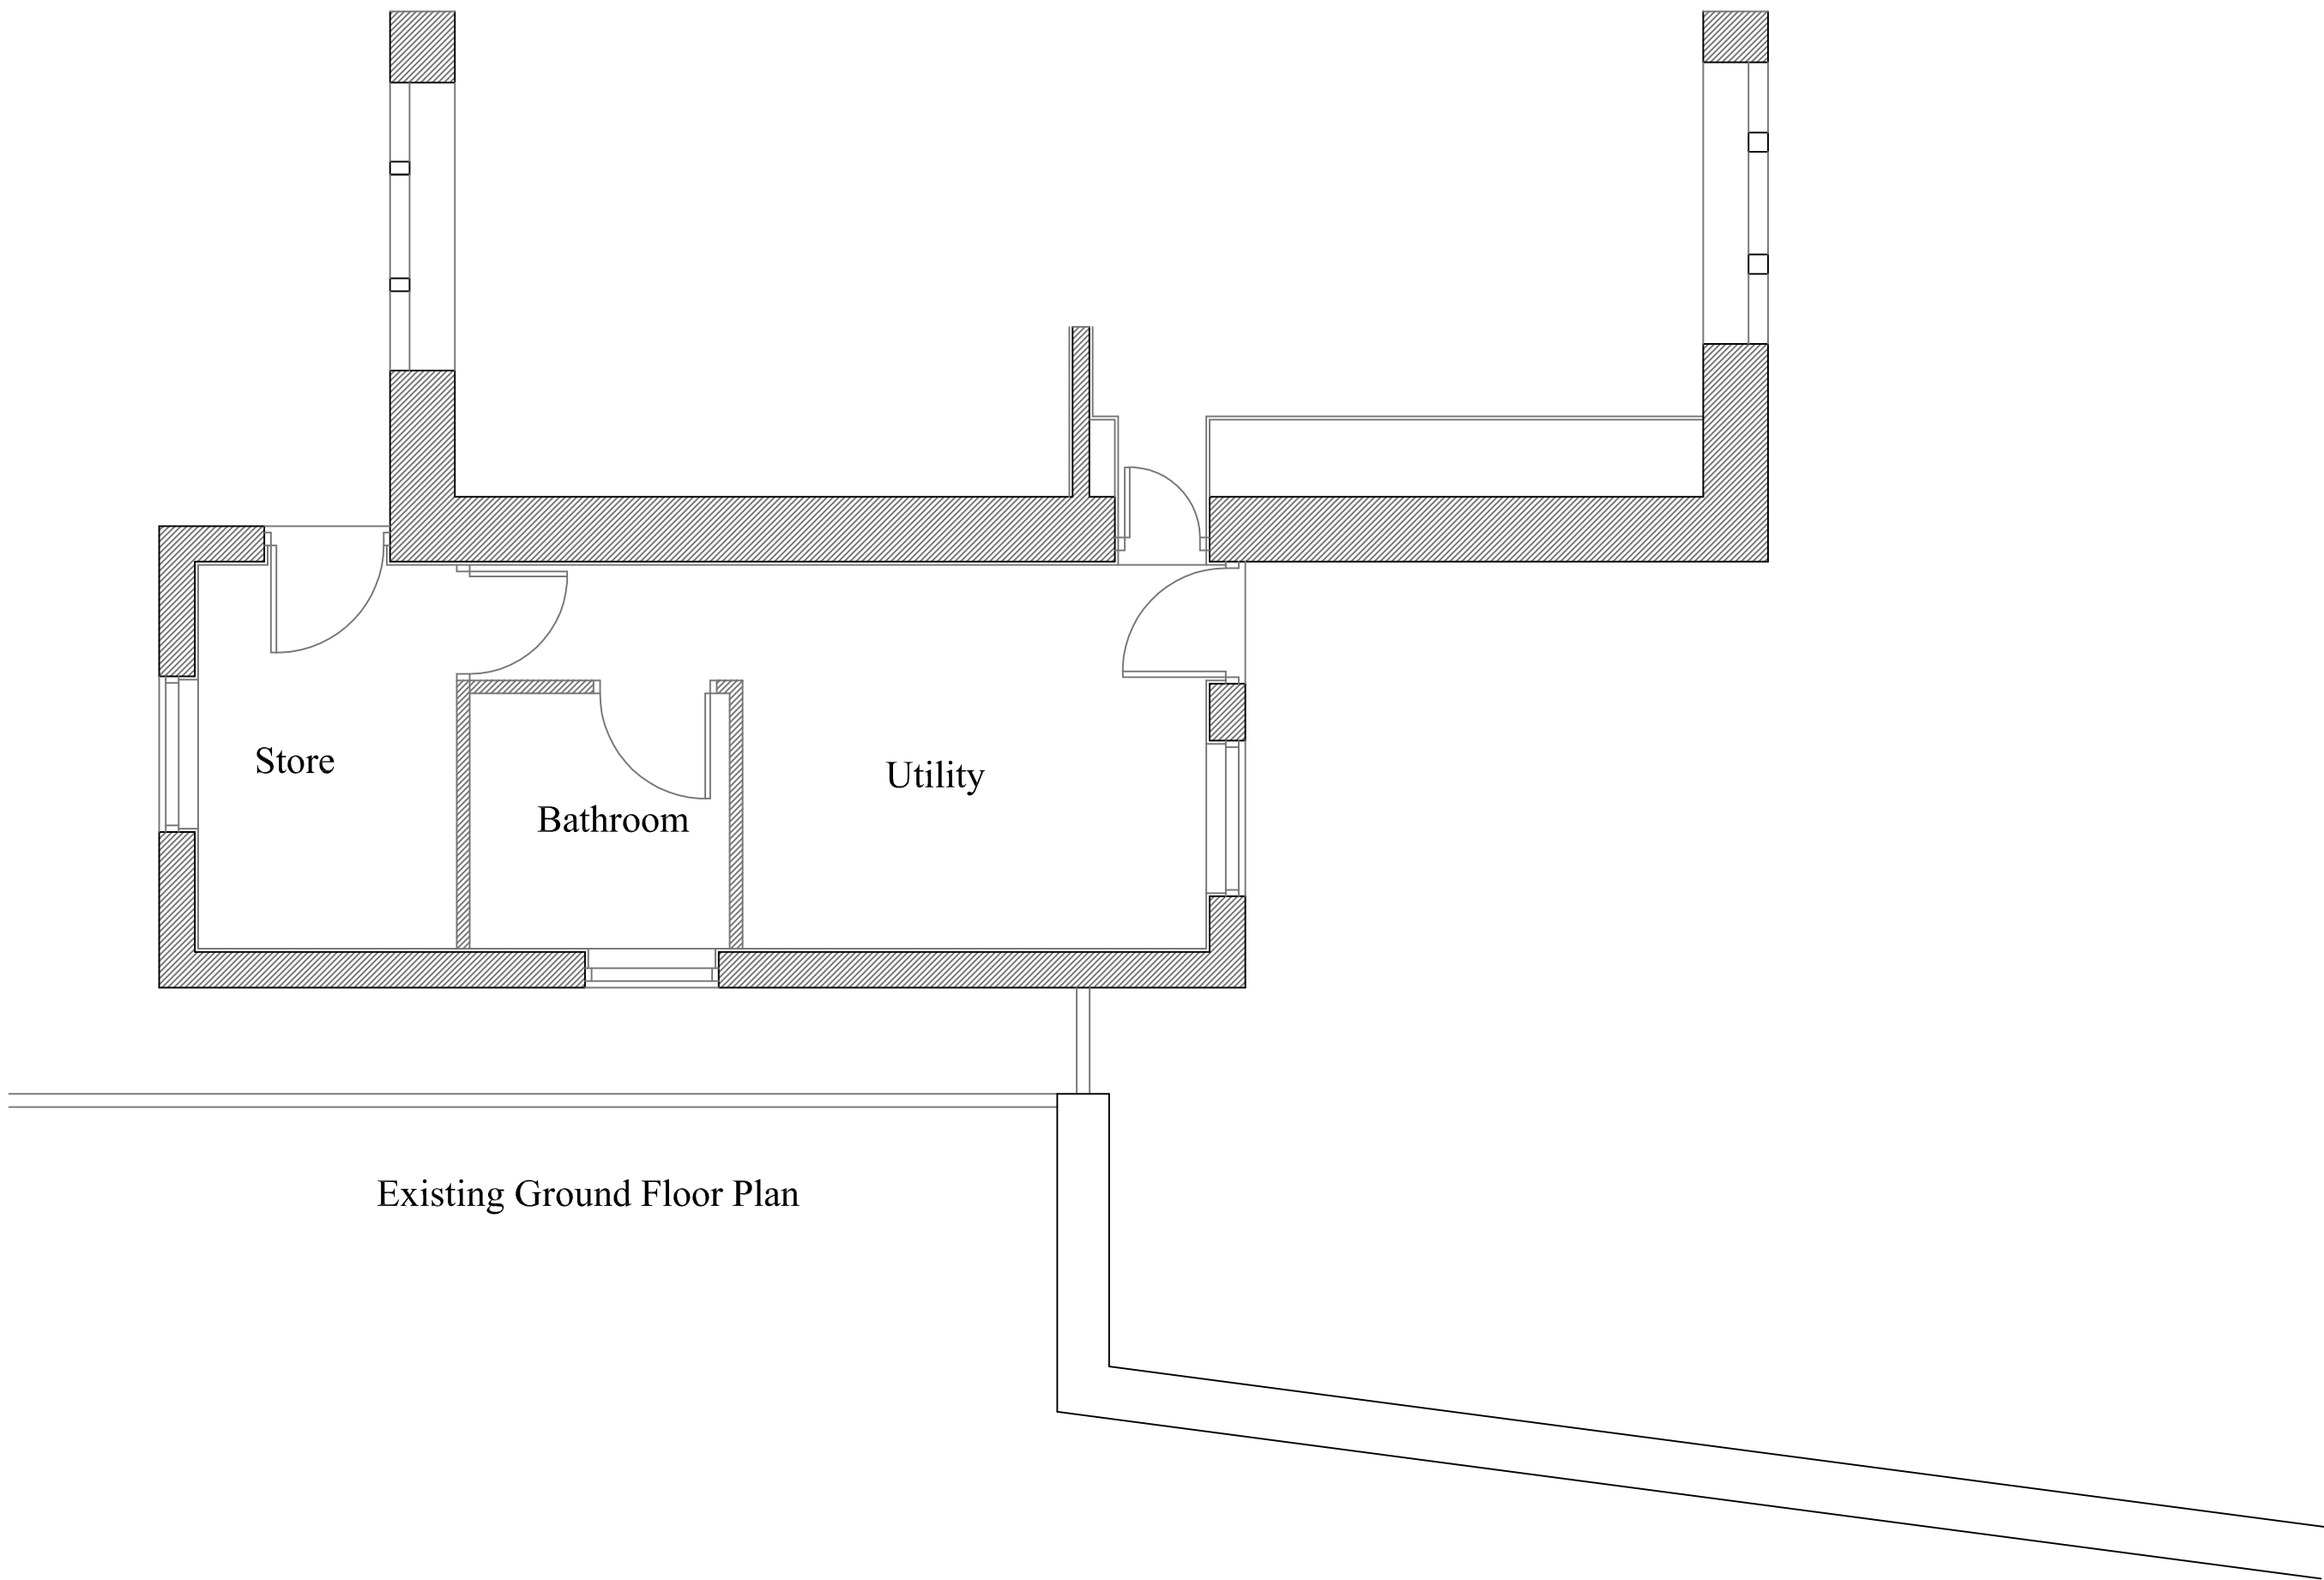

Existing Ground Floor Plan

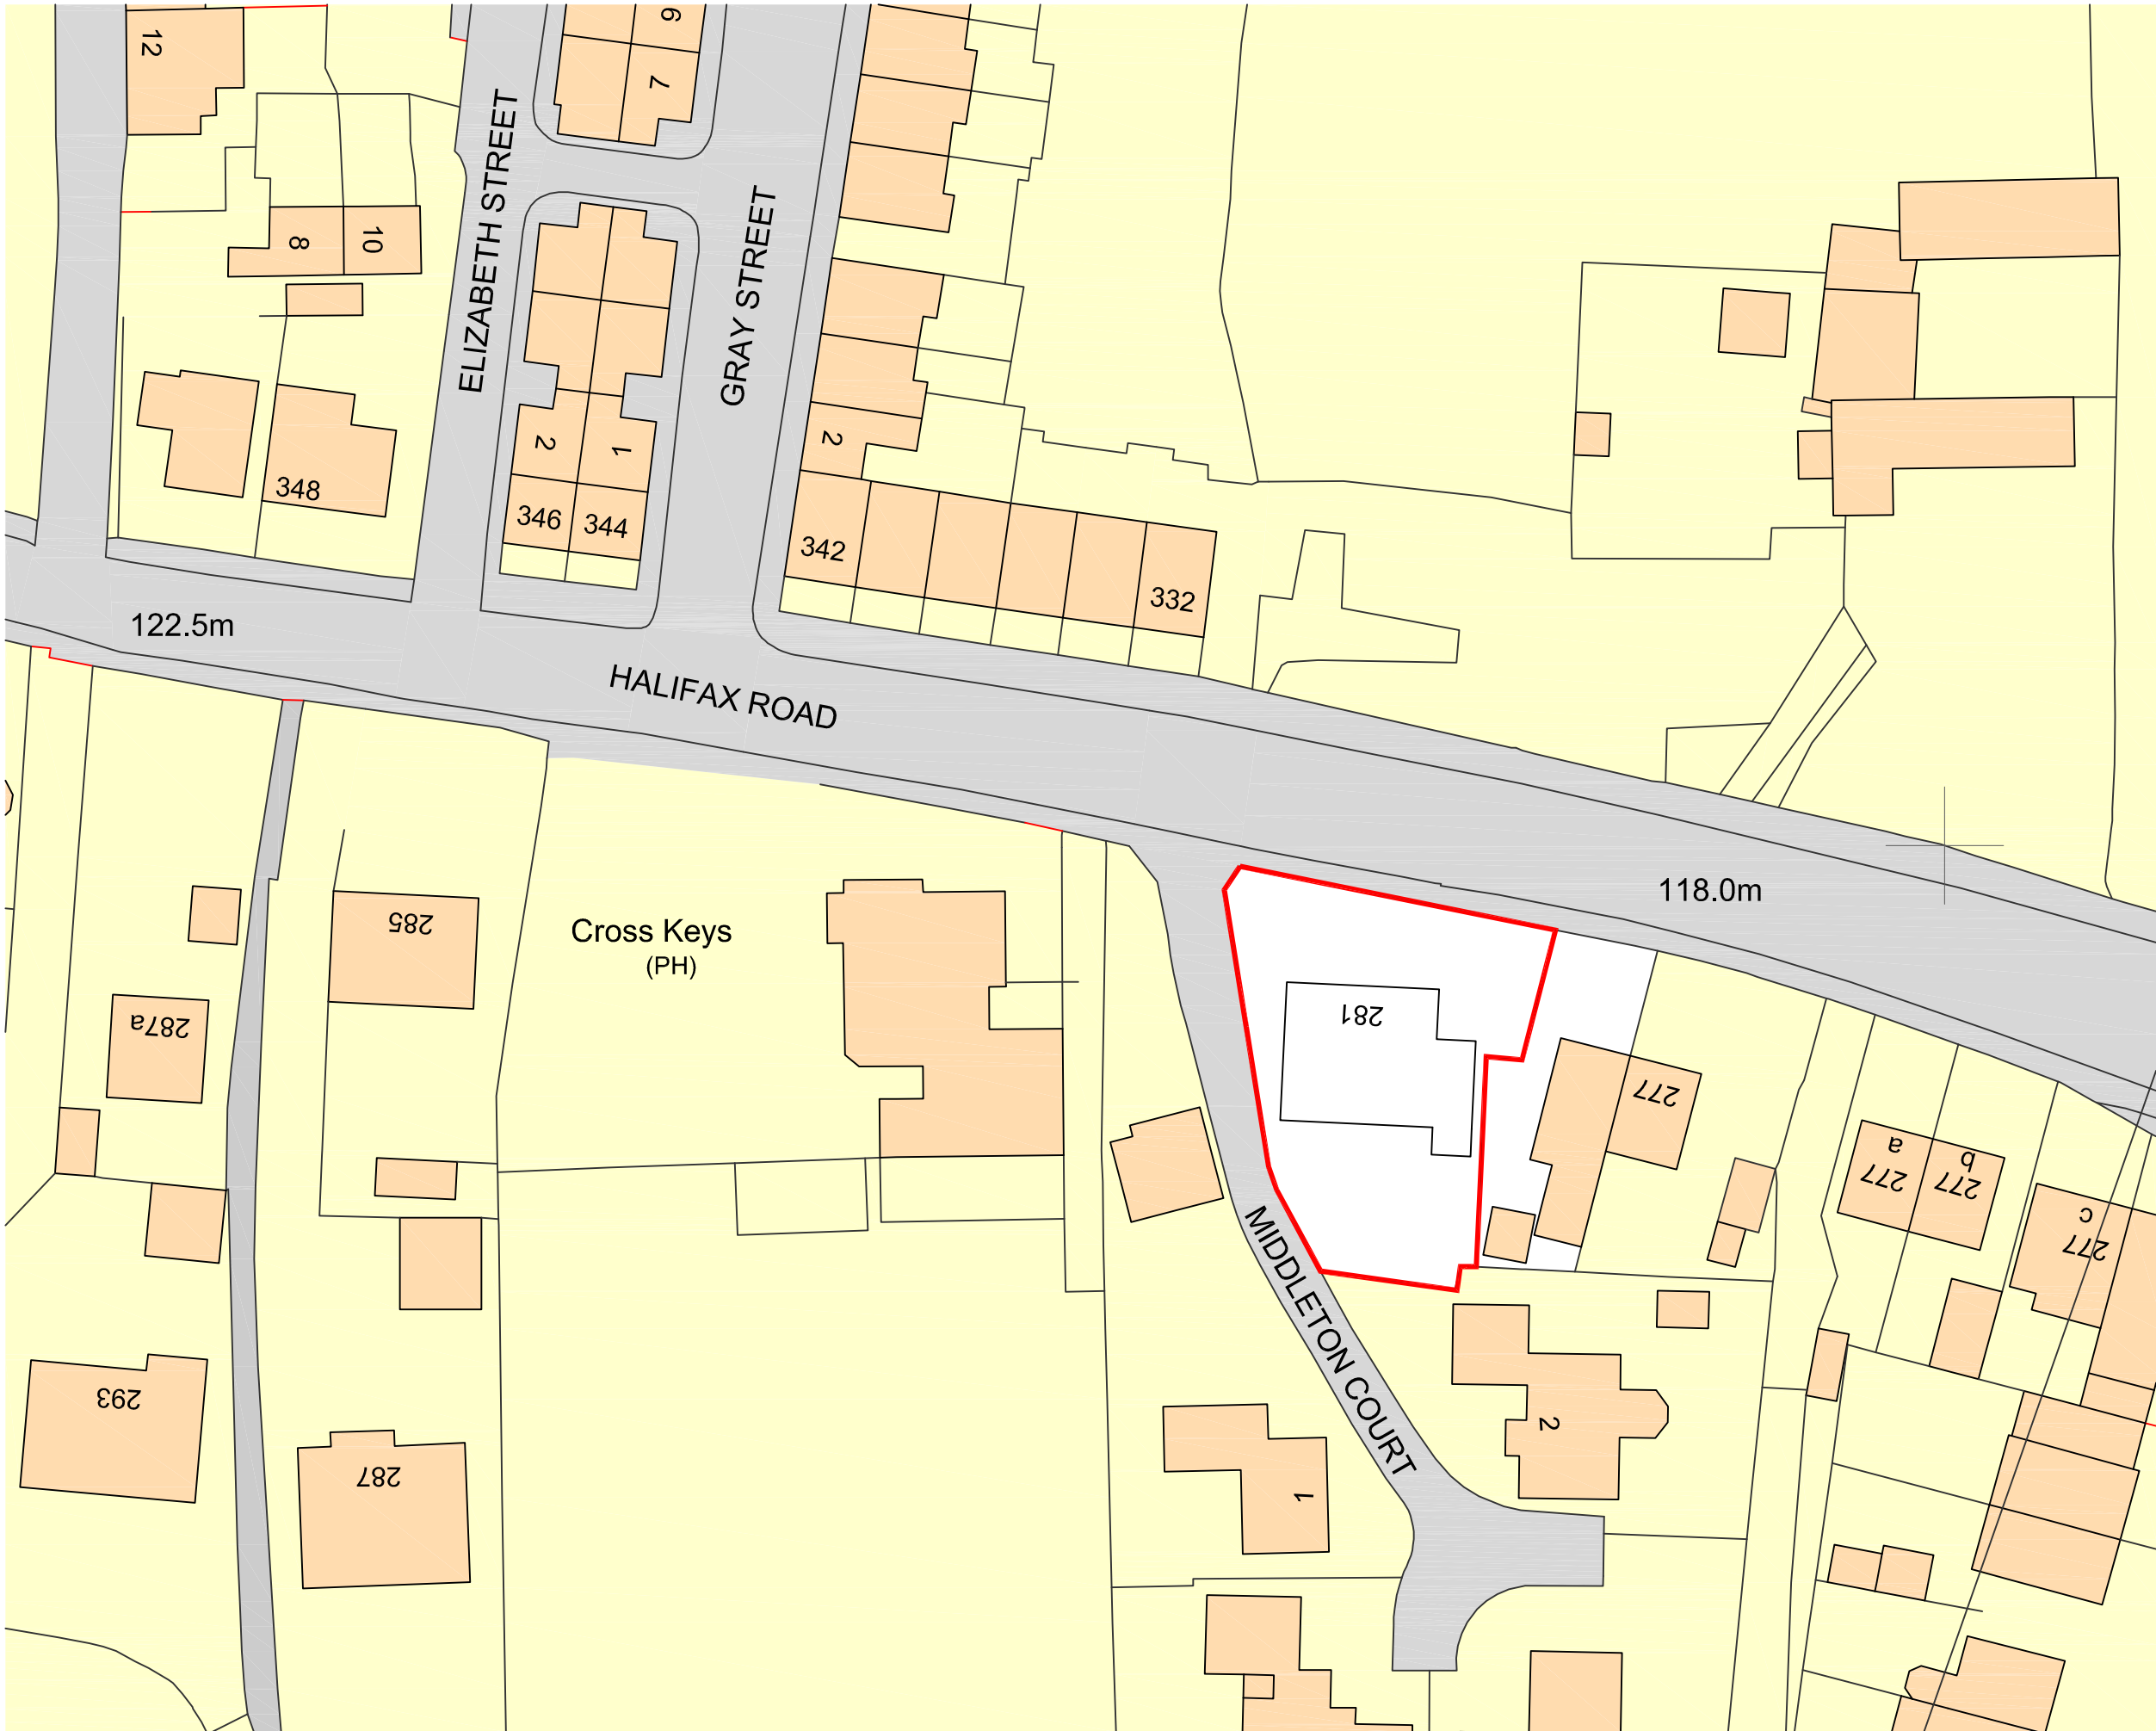

Ordnance Survey, (c) Crown Copyright 2026. All rights reserved. Licence number 100022432

1 : 500 Block Plan

Itemref	Quantity	Title/Name, designation, material, dimension etc			Article No./Reference	
Designed by GB	Checked by XXX	Approved by - date XXX - 00/00/00	Filename	Date Oct 2026	Scale 1/50, 500	
Middleton House				Existing Plans		
				01	Edition	Sheet