


BUILDING WORK COMPLETED OLD DRAIN
LOCATED NEW DRAIN CONNECTION
= LATEST BAR DESIGN

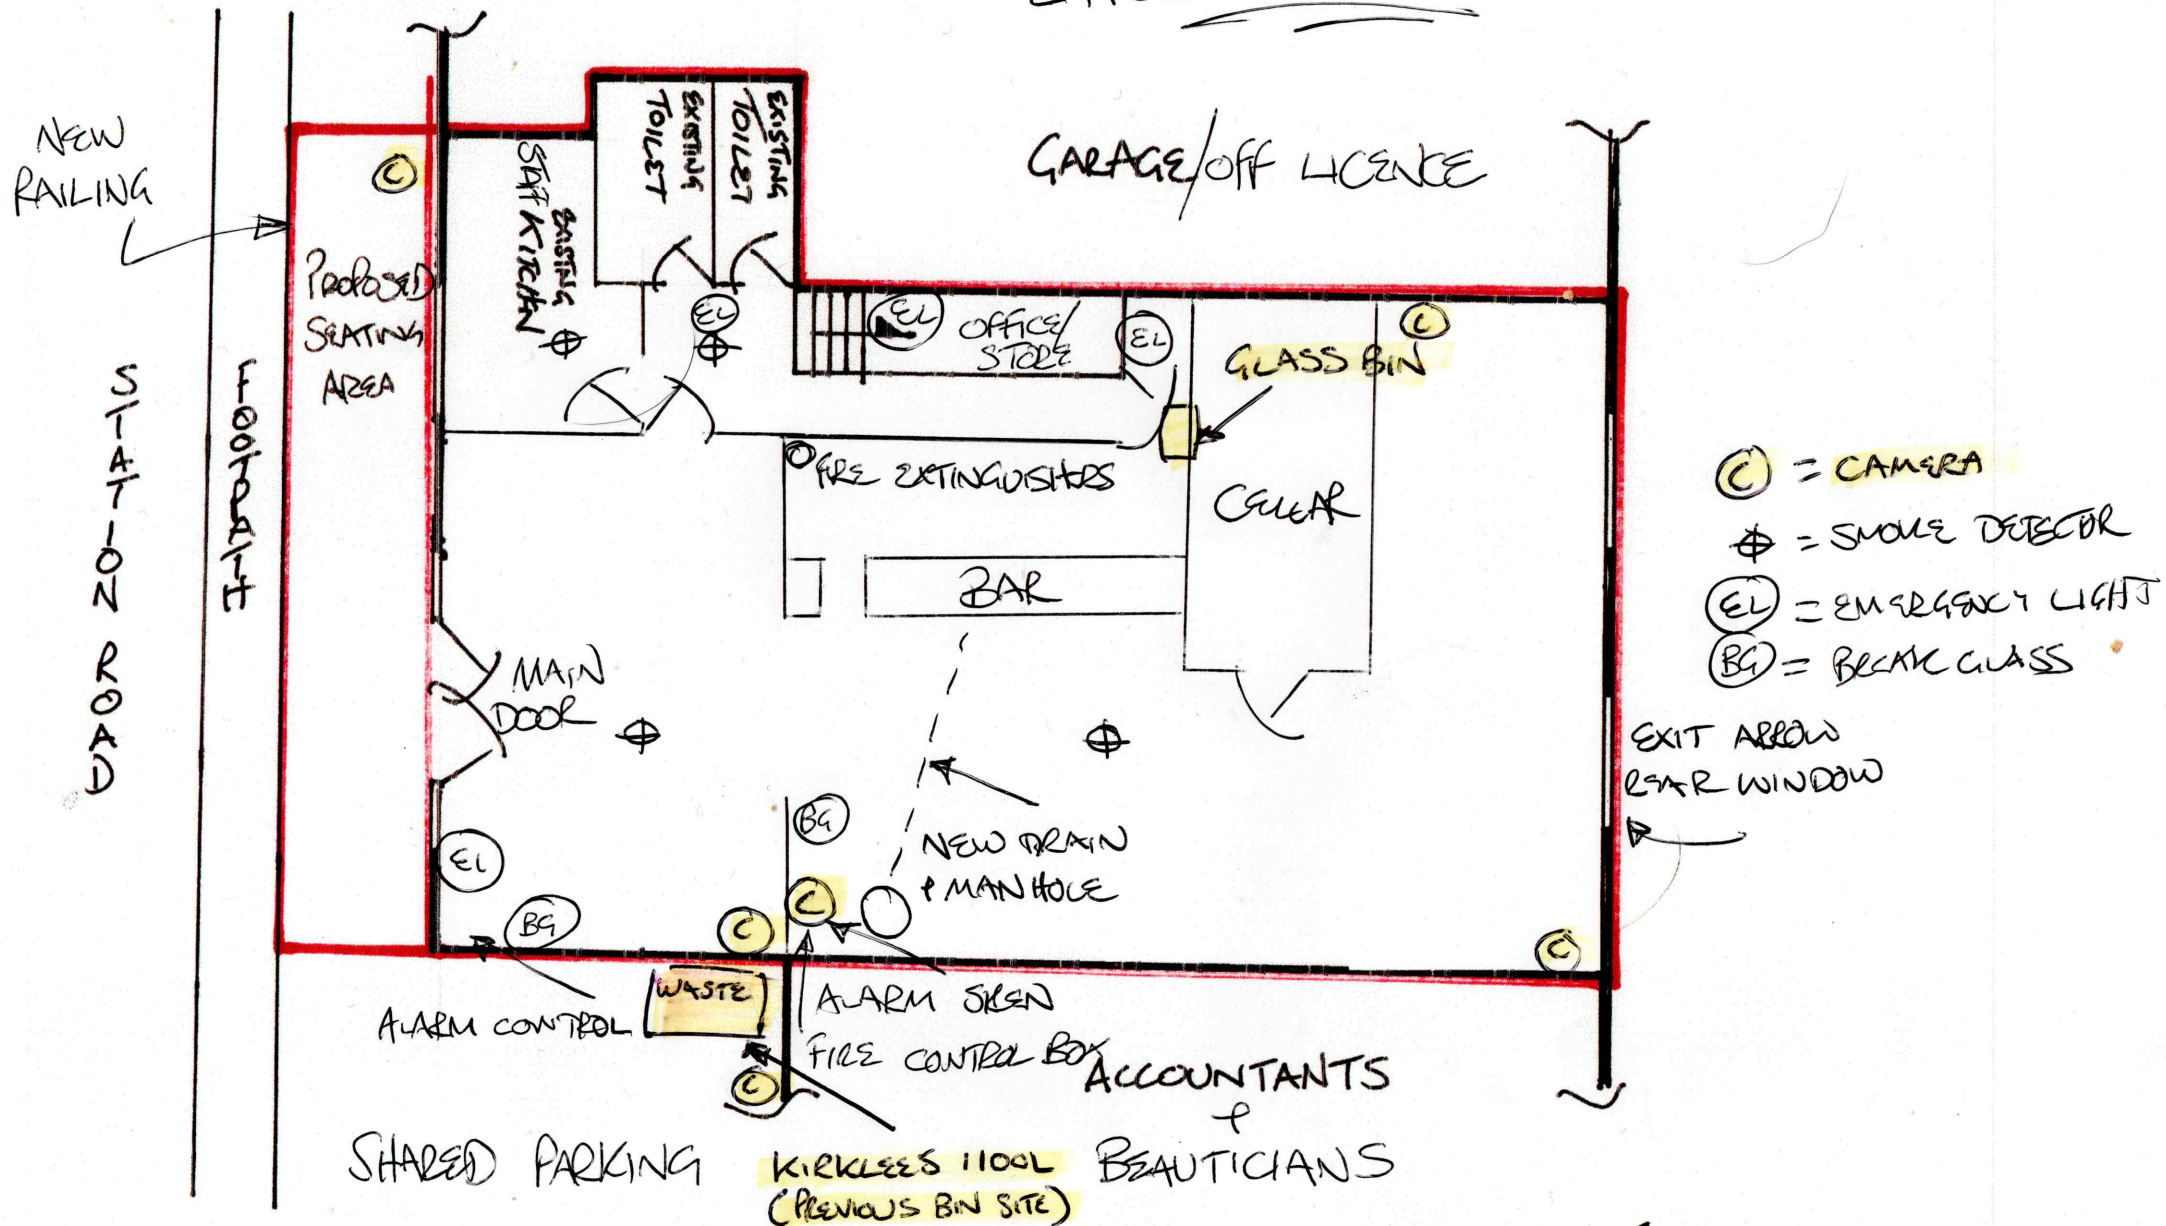

Scale 1:100