
Proposed Staff Car Parking at Thorncliffe Farm Shop, Westfield Lane, Emley Moor, HD8 9SQ
Block Plan 1:1000 @ A4 October 2026

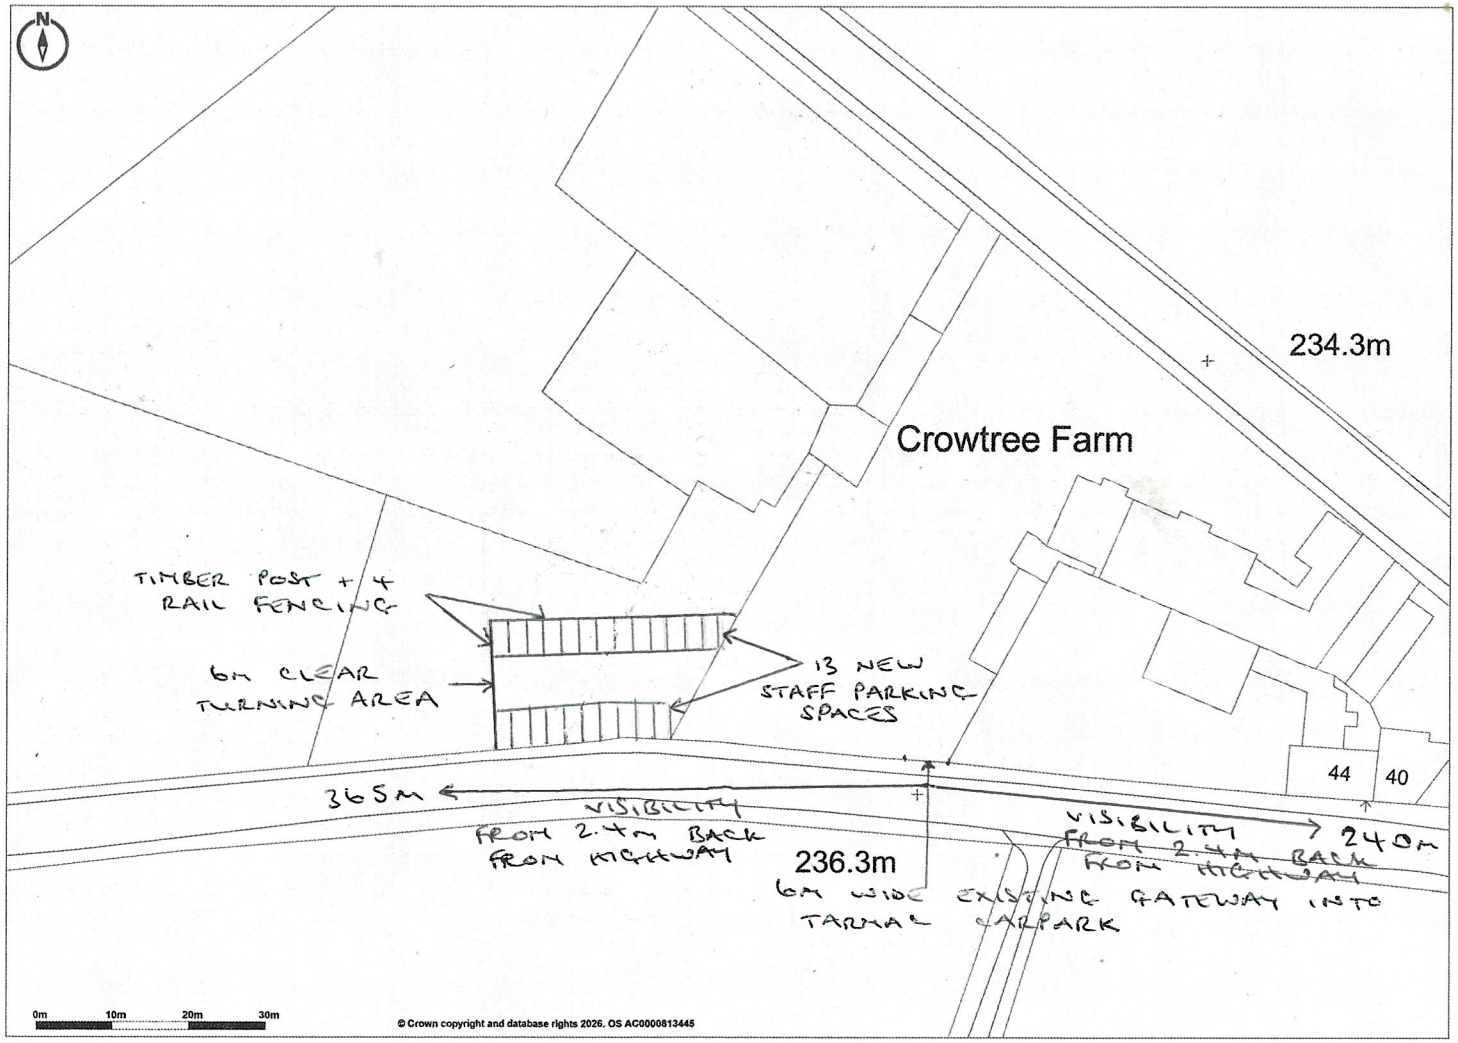

Promap
LANDMARK INFORMATION
© Crown Copyright and database rights 2026. OS AC0000813445
Plotted Scale - 1:1000. Paper Size – A4