



GARAGE ELEVATIONS, AS PROPOSED.


SOLAR PANELS TO WHOLE OF S.E. ROOF AREA.
 'HONEY COMB' OAK CLADDING TO MATCH CLADDING
 ON OUTBUILDINGS MARKED 'X' TO WEST OF SITE
 NATURAL COURSED STONE TO "FRONT"
 CAST IRON RAINWATER GOODS

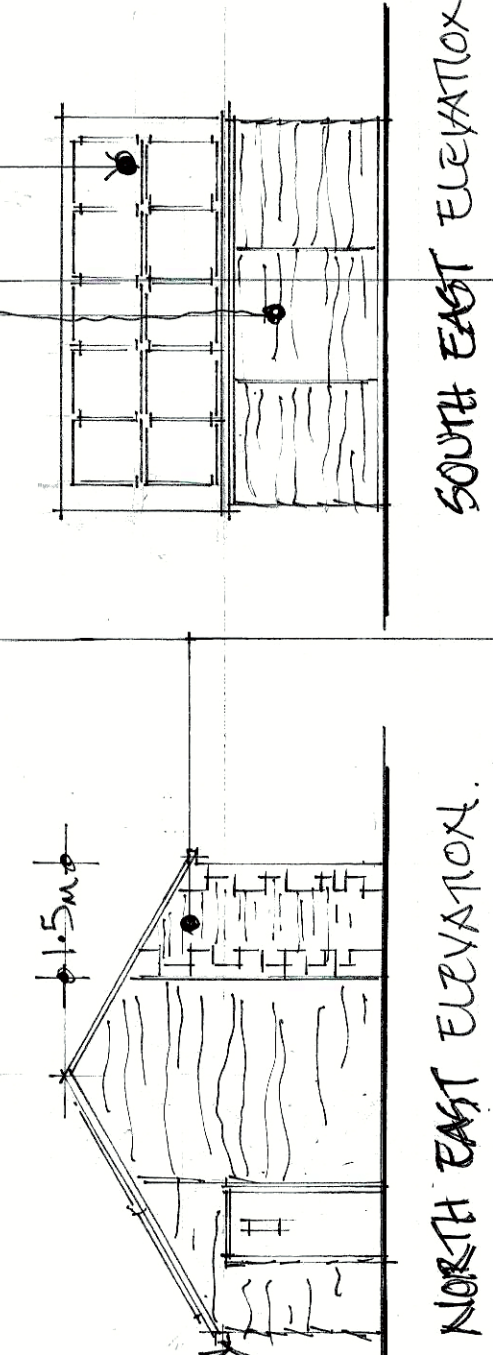


RIDGE OF PROPOSED GARAGE TO
 LINE THRO' WITH ADJACENT UNIT
 SPANNING SEAM ROOF

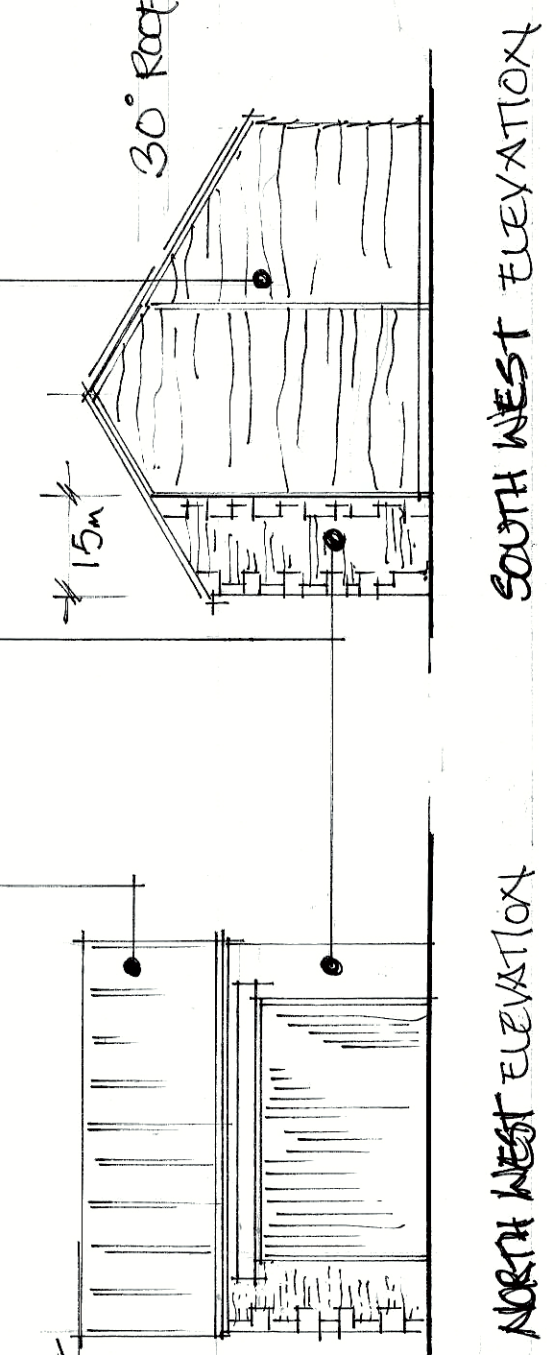

30° ROOF PITCH.

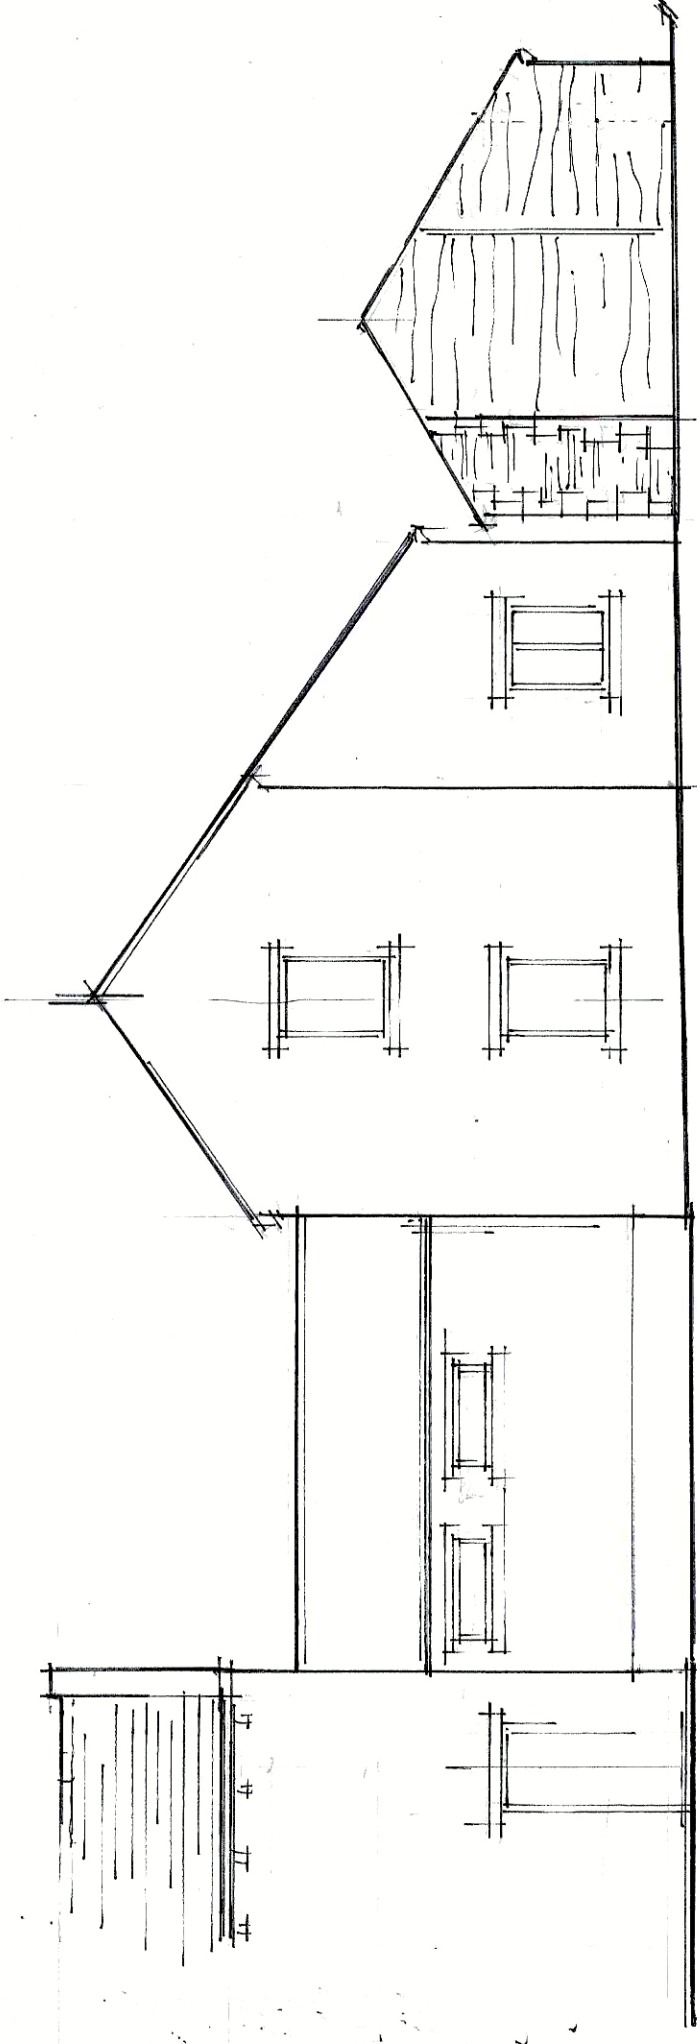

ELEVATION A-A.

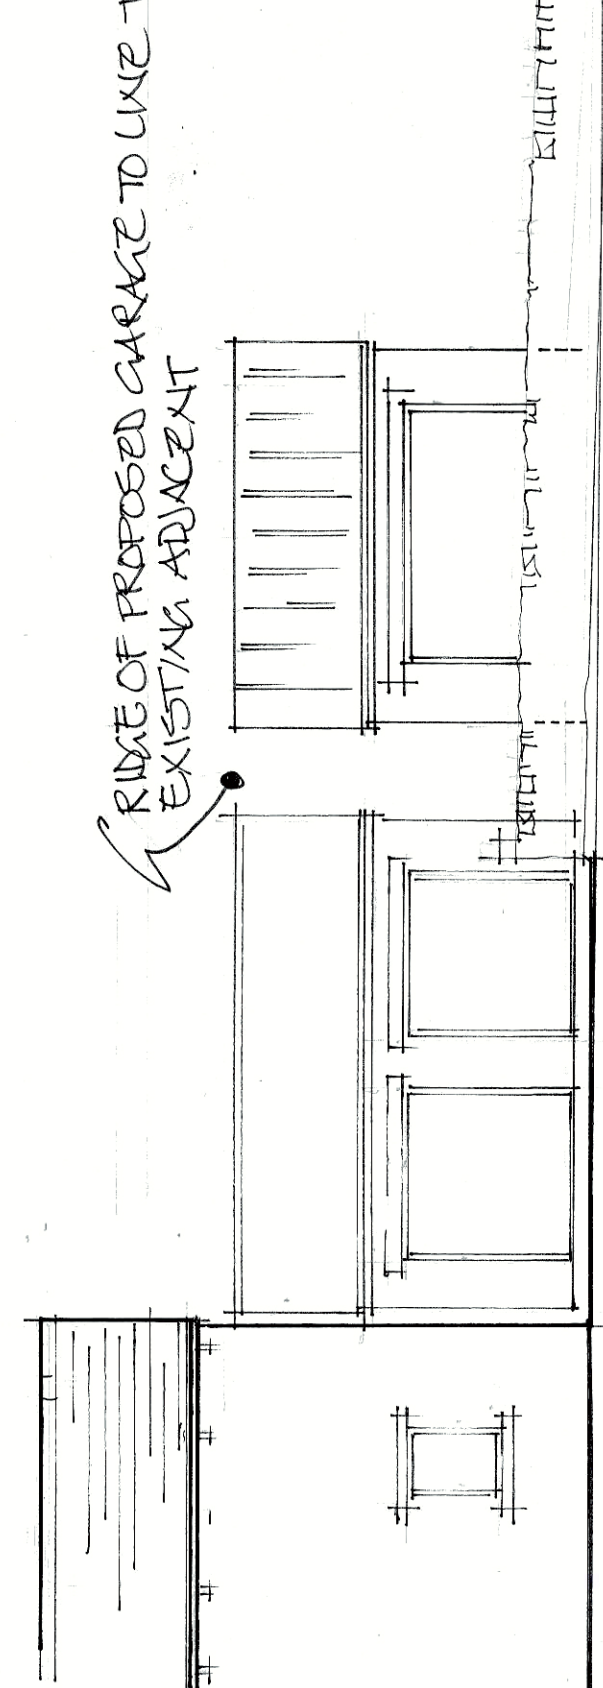

ELEVATION B-B.

RIDGE OF PROPOSED GARAGE TO LINE THRO' / NO HIGHER THAN
 EXISTING ADJACENT

