


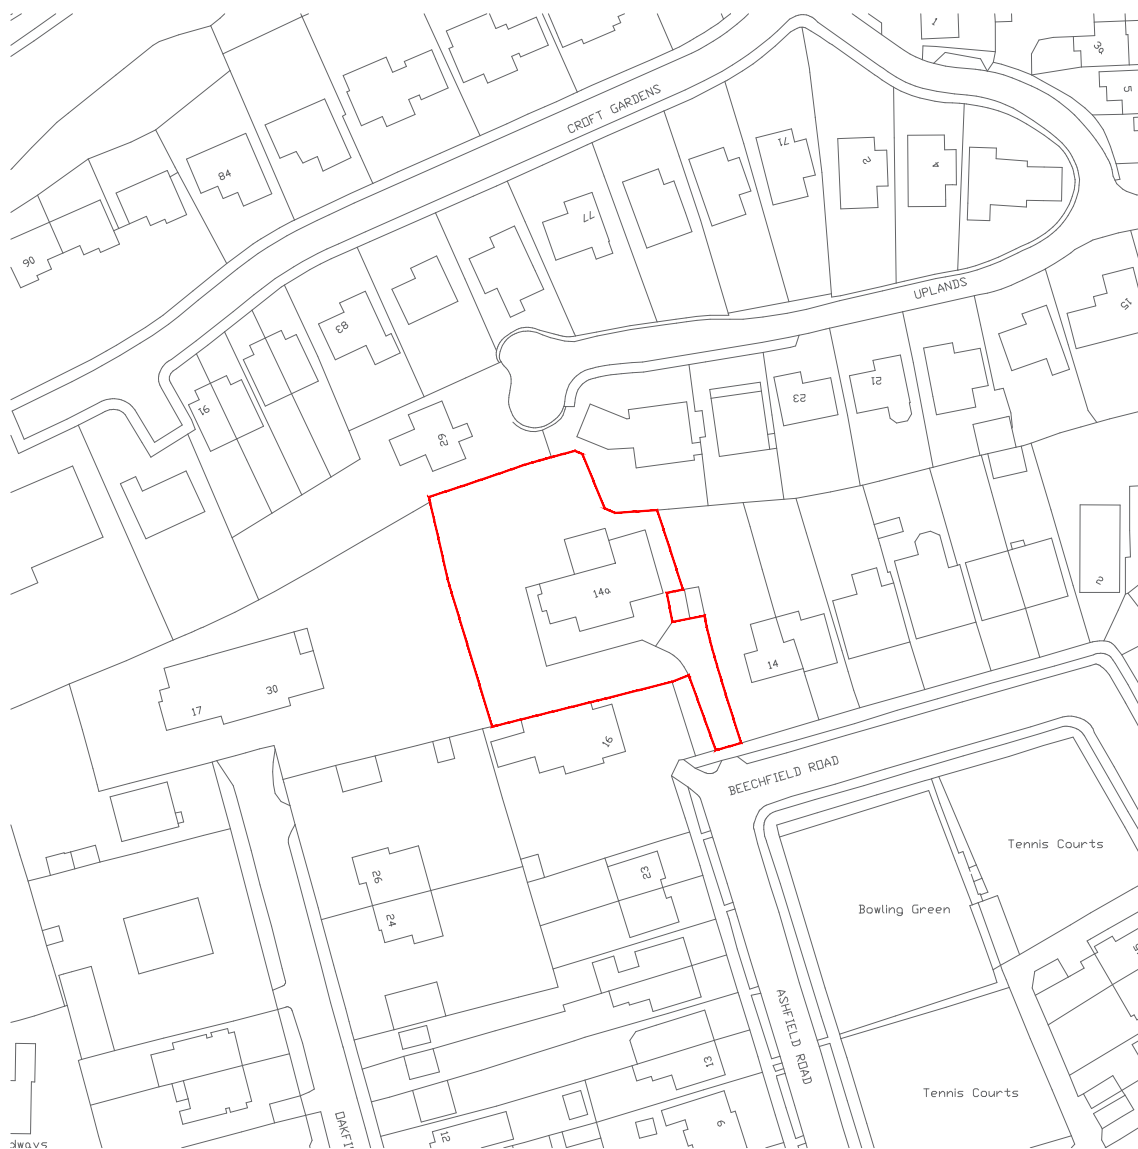

REVISION	DESCRIPTION	DATE	STATUS
-	-	-	PLANNING DRAWING
-	-	-	ORANGE DESIGN STUDIO. ARCHITECTURAL PRACTICE hello@orangedesignstudio.co.uk 59A, Huddersfield Road, Mirfield, WF14 8AA orangedesignstudio.co.uk 01924 650930
-	-	-	
-	-	-	
-	-	-	
-	-	-	
-	-	-	
-	-	-	
-	-	-	
PROJECT TITLE 14A BEECHFIELD ROAD, HUDDERSFIELD			
DRAWING TITLE LOCATION PLAN			
SCALE 1:1250	DRAWN EC	CHECKED JH	PROJECT REFERENCE ODS_26-1159
PAPER SIZE A4	DWG NUMBER (EX)002	DATE 26/06/26	REVISION 1
CLIENT ANTHONY PIKE			
COPYRIGHT © ORANGE DESIGN STUDIO LIMITED			