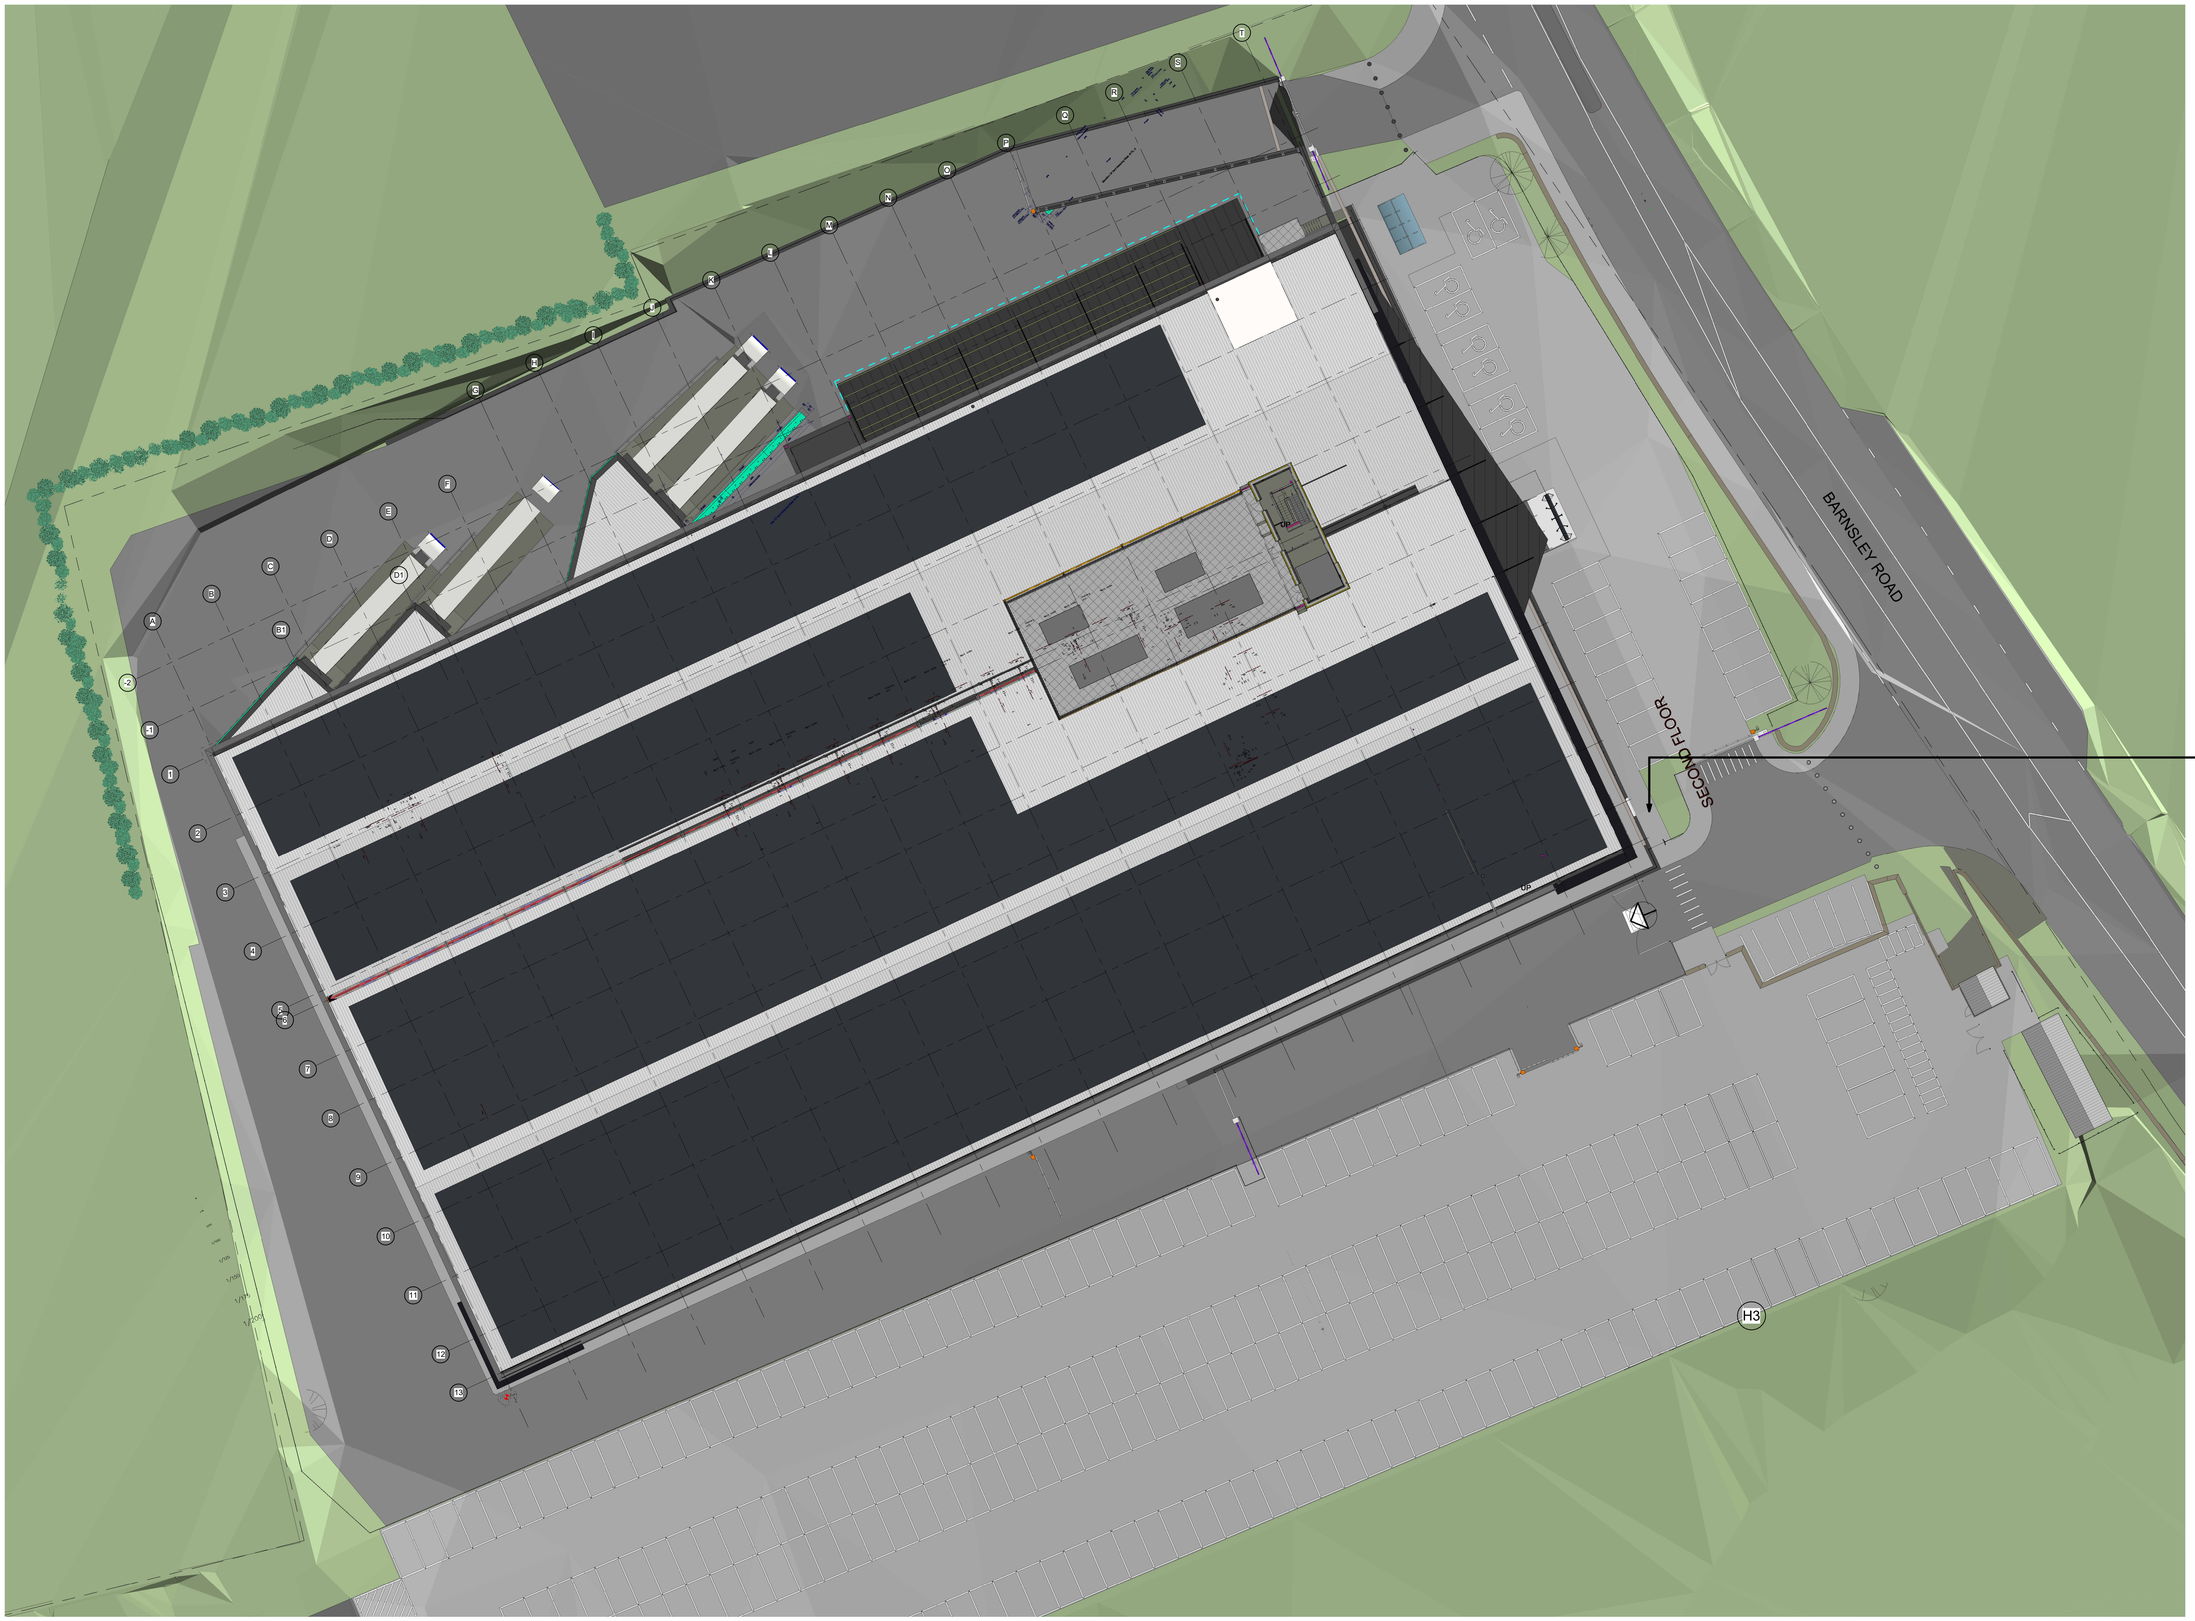

Only figured dimensions should be used.

Scaled dimensions should be checked with the Architect.
This drawing together with the design, is the property and copyright of the Architect and must not be reproduced without written permission

GRAPHIC SCALE 1:20

GRAPHIC SCALE 1:100

NORTH

1 PROPOSED SITE PLAN - SIGNAGE LOCATION
1 : 200

Rev No	Description	Drawn	Author	Date

DO NOT SCALE OFF THIS DRAWING

ACUMEN Designers & Architects
acumenarchitects.co.uk 01484 544 000
Headrow House, Old Leeds Road, Huddersfield, Huddersfield HD1 1SG

Client: PCS PROPERTY SOLUTIONS LTD.

Project: LAND AT GRANGE MOOR

Description: PROPOSED SITE PLAN SIGNAGE

Drawing No	Rev No
L073-ACU-ZZ-ZZ-ZZ-D-A-000071	

Scale	Date Drawn	Drawn By	Authorised By
1 : 200 @ A0	MAR'26	GA	JC

Purpose of Issue: Planning ○ Building Reg ○ Tender ○ Construction ● Comment ○ Info ○