

LOCATION PLAN 1:250

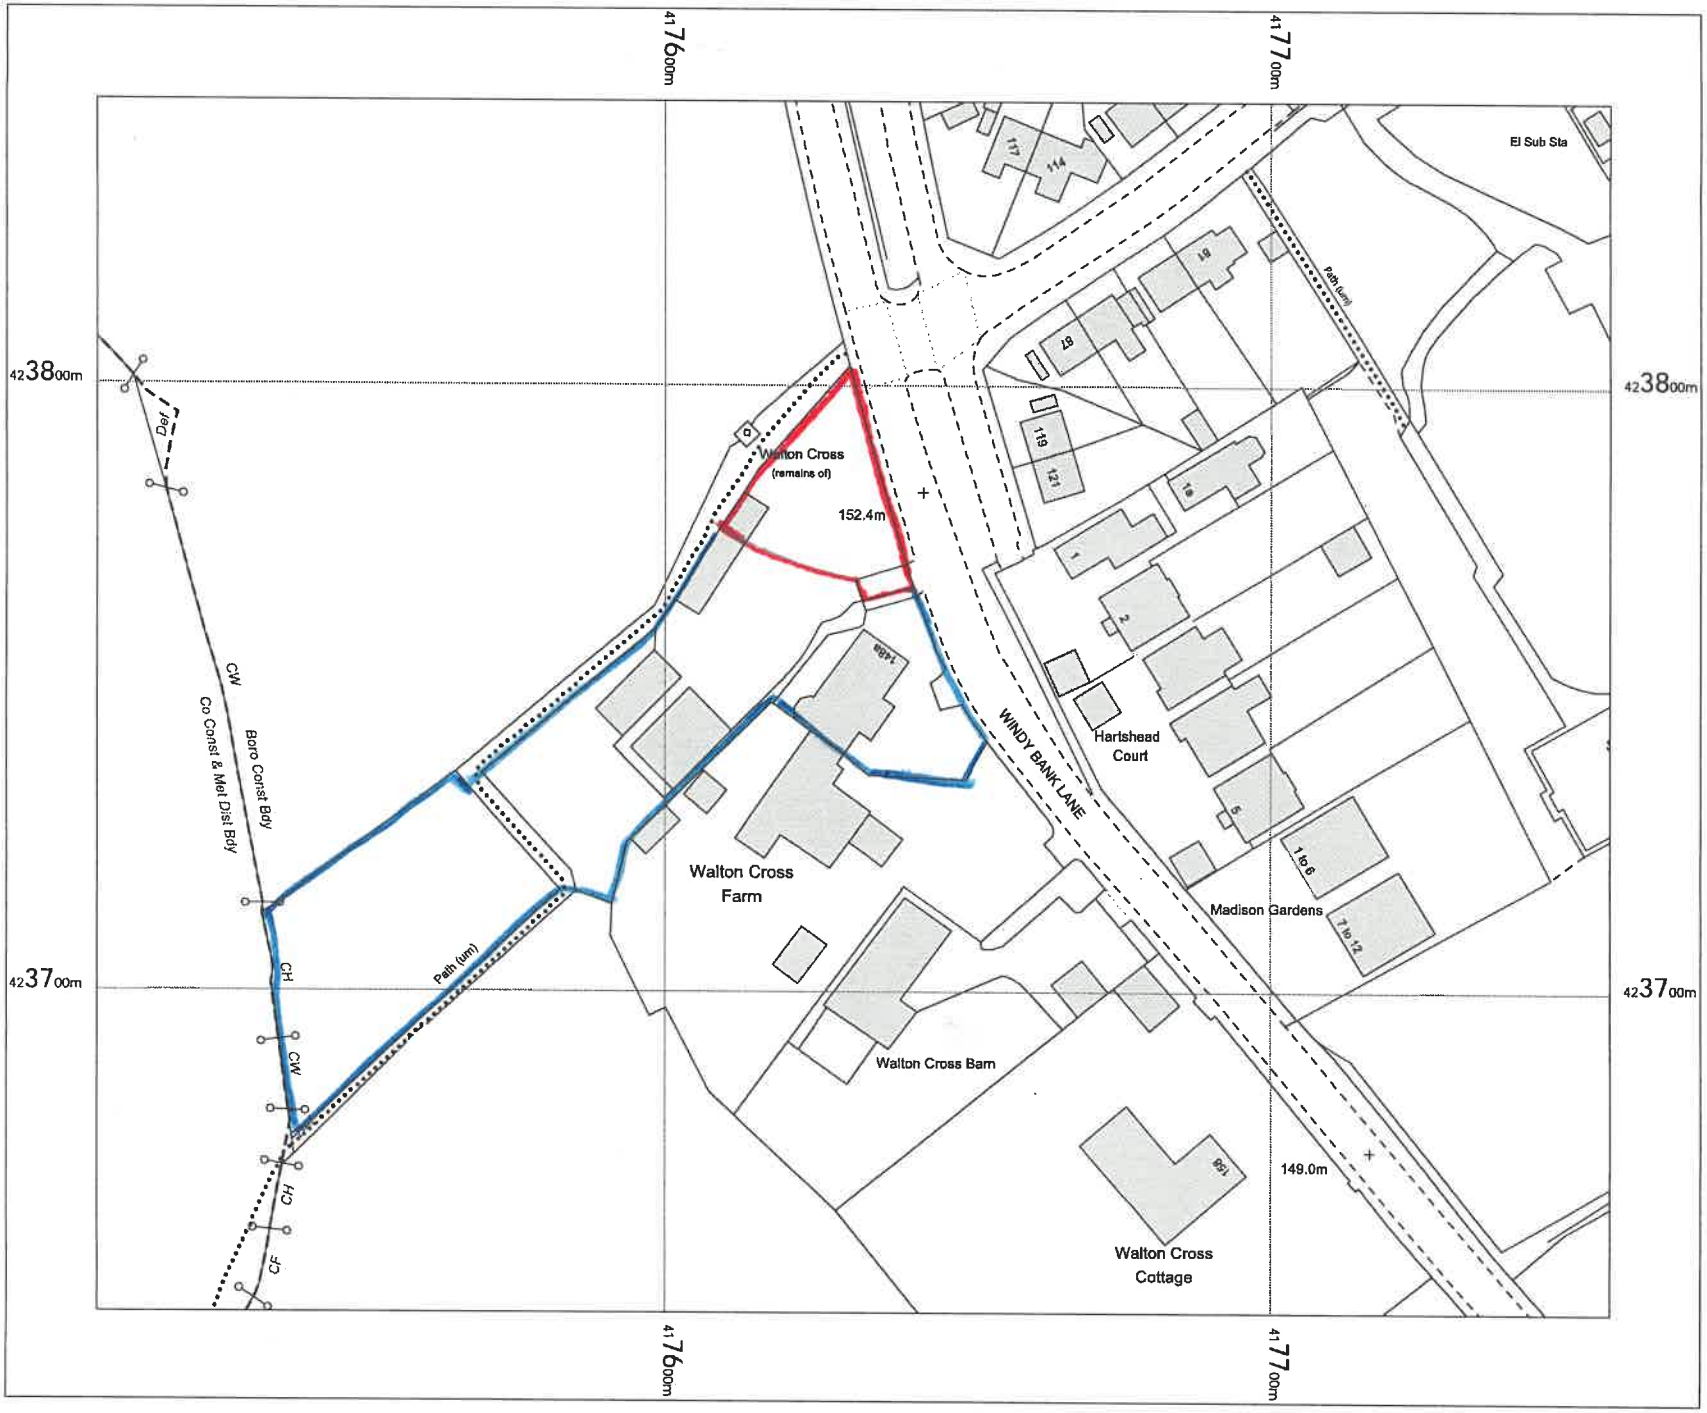

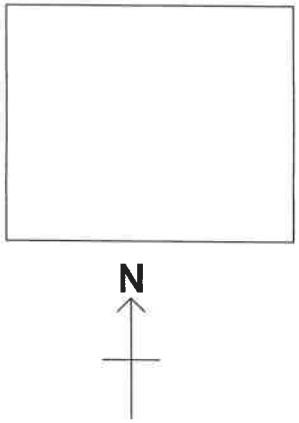

OS MasterMap 1250/2500/10000 scale
Monday, June 12, 2023, ID: BW1-01108760
maps.blackwell.co.uk

1:1250 scale print at A4, Centre: 417631 E, 423747 N

©Crown Copyright Ordnance Survey. Licence no. 100041041

BLACKWELL'S MAPPING SERVICES
PERSONAL & PROFESSIONAL MAPPING
www.blackwellmapping.co.uk

TEL: 0800 151 2612
maps@blackwell.co.uk