


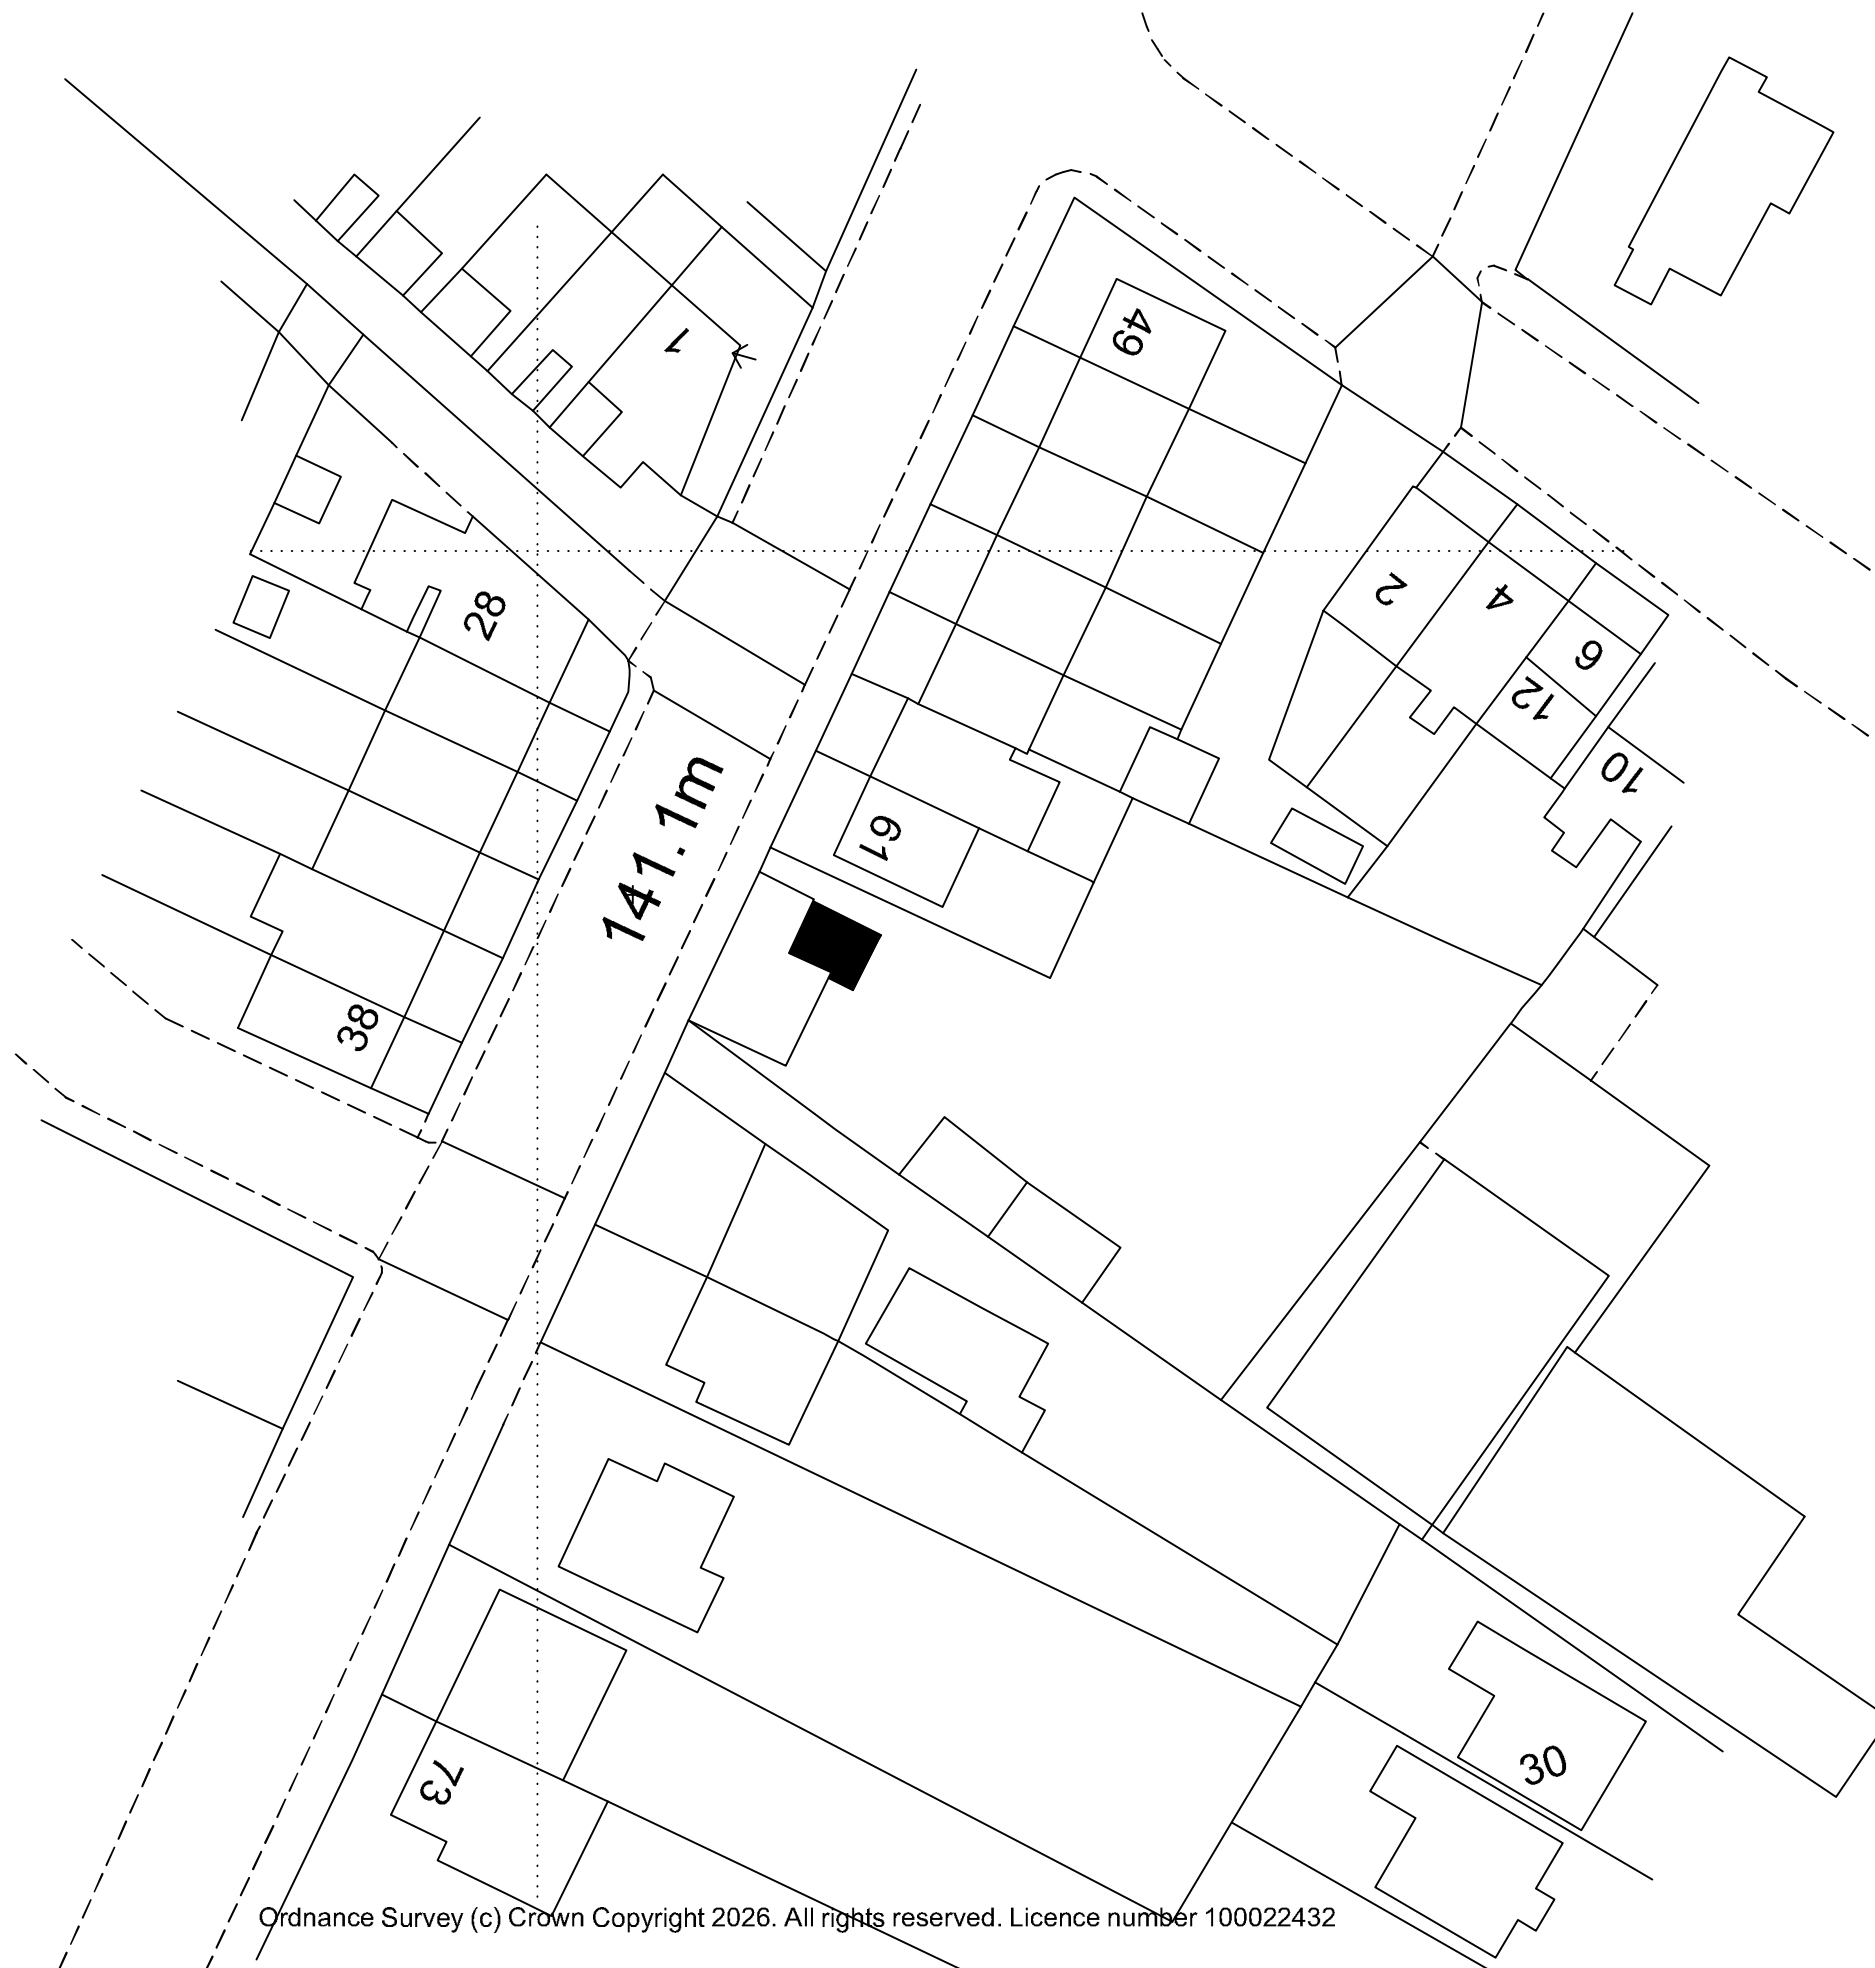

Proposed single storey rear extension
at
63 Bradshaw Road
Honley
Holmfirth

VALLEY PROPERTIES

5HOLMFIRTH ROAD
MELTHAM
HOLMFIRTH
HD9 4AA

BLOCK PLAN
(as proposed)

SCALE: 1/500
DATE: Oct 2026
DRG. NR. BP 01