


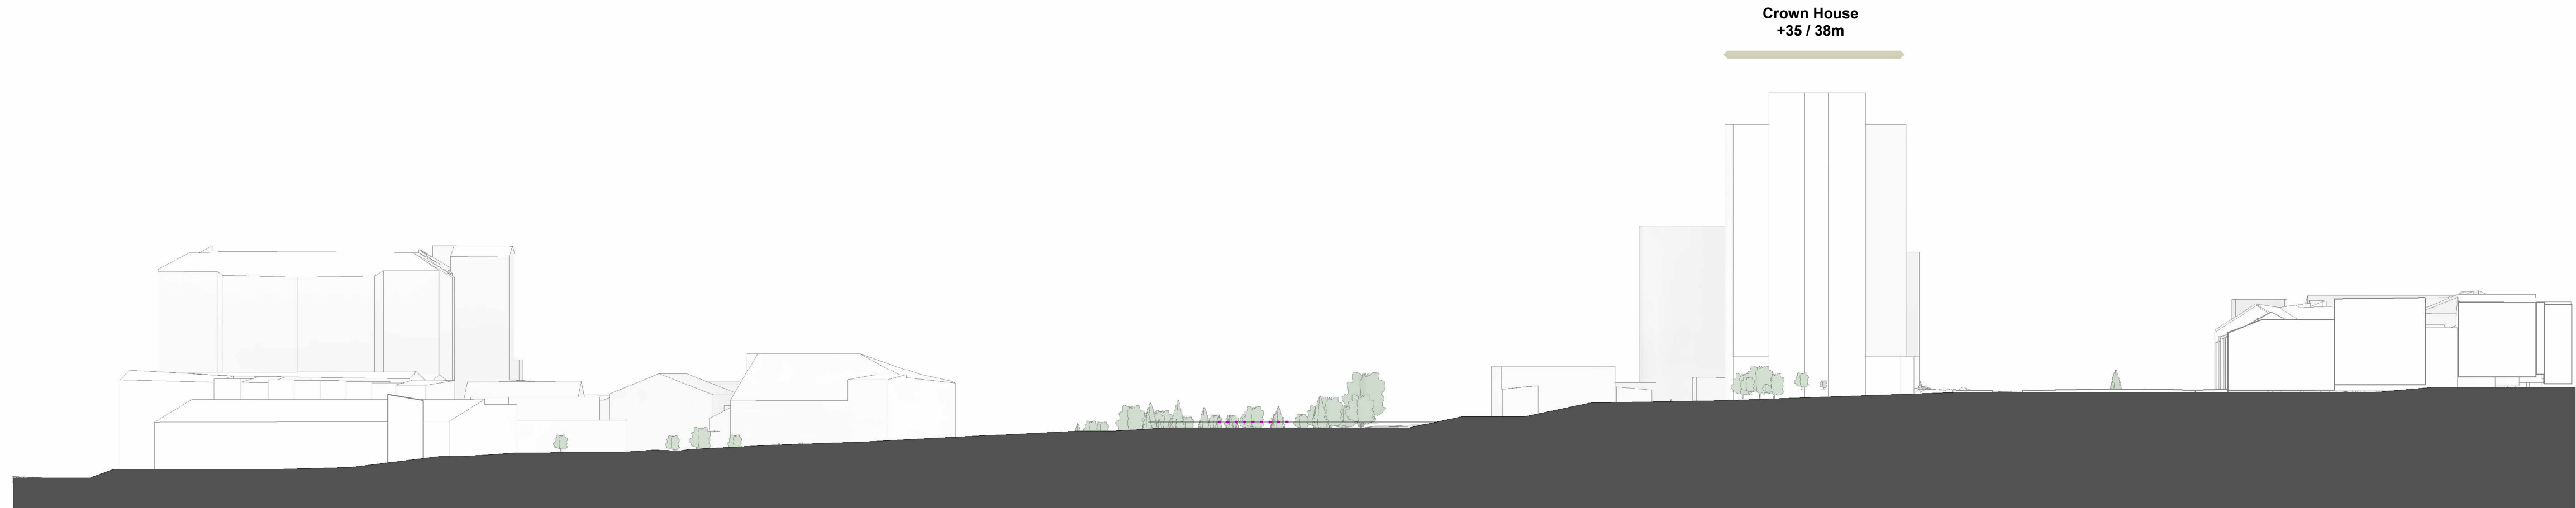


1 Existing Site Section 1
1 : 500



2 Existing Site Section 2
1 : 500




3 Existing Site Section 3
1 : 500

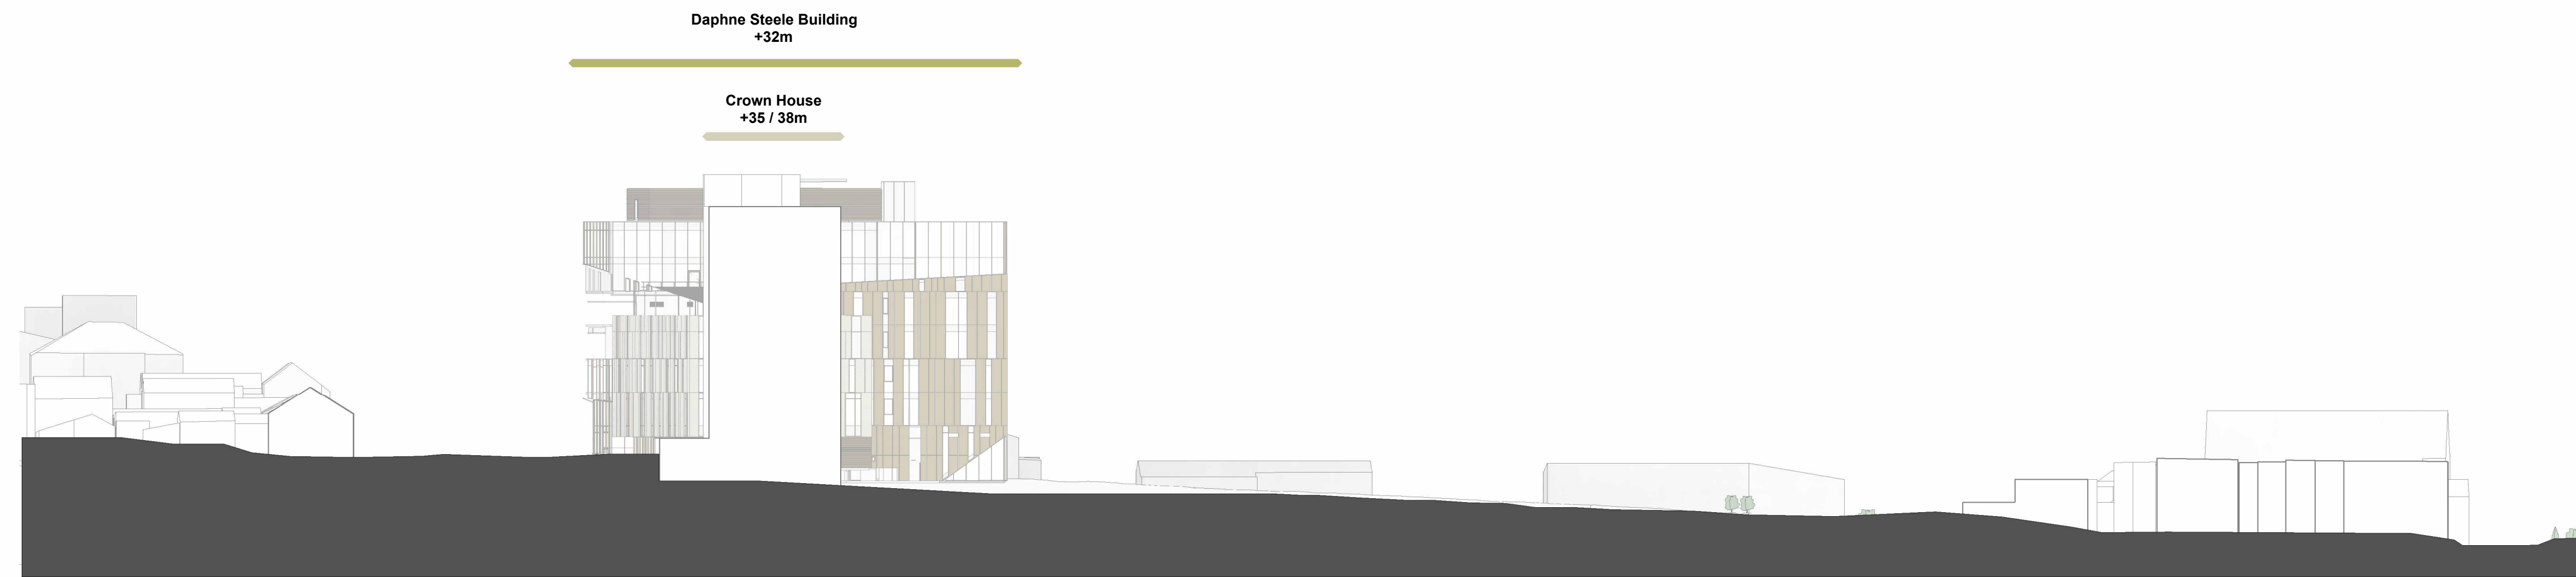

4 Existing Site Section 4
1 : 500



P3	Planning Issue	16.10.26	AS	RH
P2	Updated Planning Issue	22.09.26	AS	RH
P1	Initial Issue PA	24.08.26	WH	RH
Rev	Description	Date	Dr	App
by			by	by
WH		20.06.2026		AW

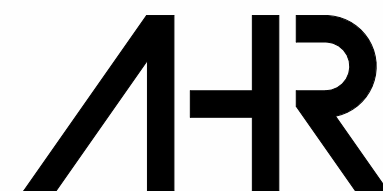

AHR Architects Ltd
5th Floor
55 Princess Street
Manchester
M2 4EW
United Kingdom

T +44(0)161 6287900
E manchester@ahr.co.uk
www.ahr.co.uk

client name University of Huddersfield			
project UoH - MSCP - Integrated Transport Hub			
drawing Existing Site Sections			
computer file \\10.32.1.110\EM_Profile\Folder_redirection\adl\site\Documents\Revit 2025\ITH-AHR-B5-ZZ-M3-A-00001_CENTRAL_aadl\adl.rvt		plot date 20.06.26	
project number 2025.00083.000		scale 1 : 500 @A1	
drawing number ITH-AHR-B5-ZZ-DR-A-08110		rev P3	issue status S1
This drawing is to be read in conjunction with all related drawings. All dimensions must be checked and verified on site before commencing any work or producing shop drawings. The originator should be notified immediately of any discrepancy. This drawing is copyright and remains the property of AHR.			