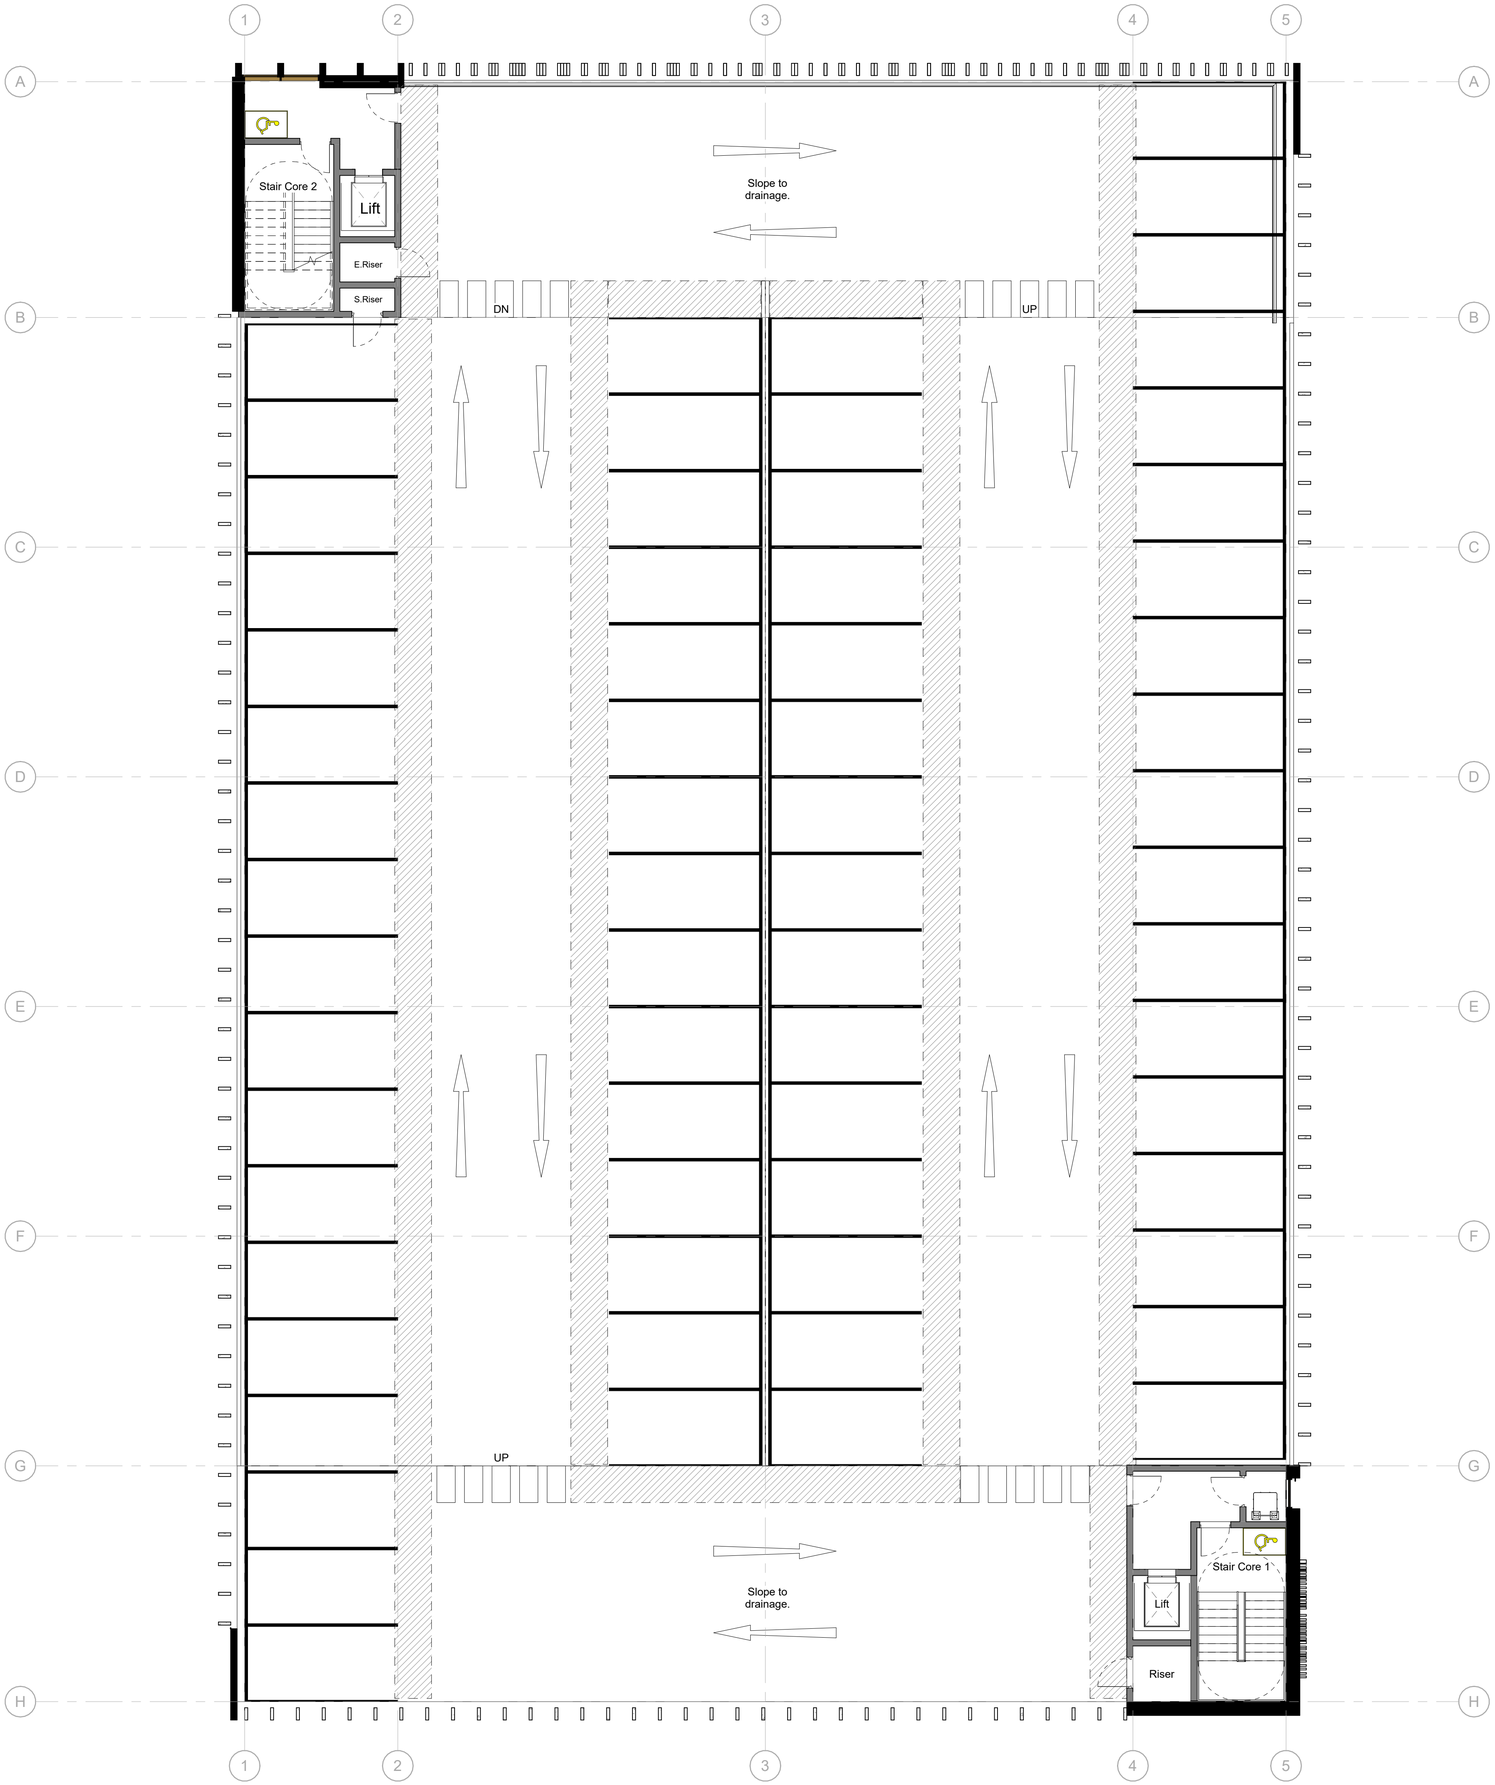

1 **Level 8 GA**
1 : 100

N

20 SERIES - GENERAL NOTE

This series of drawings must be read in conjunction with all the Architectural, Structural and MEP drawings and Specifications, together with the Acoustic Report , Fire Strategy, Landscape Design and accompanying AHR and Specialist Sub-contractor details.

NOTE:
Slope annotation arrow points down.

PARKING PROVISION - Level 08

Standard Parking - **66no.**

Total - **66no. spaces**

Rev	Description	Date	Dr by	App by
P4	Planning Issue	16.10.26	AS	RH
P3	Updated Planning Issue	22.09.26	AS	RH
P2	Updated Parking Spaces	01.09.26	AS	RH
P1	Initial Issue PA	24.08.26	WH	RH

original by	date created	approved by
WH	26.05.2026	AW

AHR Architects Ltd
5th Floor
55 Princess Street
Manchester
M2 4EW
United Kingdom

T +44(0)161 8287900
E manchester@ahr.co.uk
www.ahr.co.uk

client name
University of Huddersfield

project
UoH - MSCP -
Integrated Transport Hub

drawing
Level 08 - Eighth Floor Plan

computer file
1/0;32;1;11DEM_Profiles_Folder_redirection\aadli.sidat\Documents\Revit Files\Local Files\Revit 2024\ITH-AHR-B5-22-M3-A-00001_CENTRAL_aadli.sidat.rvt

plot date
20.06.26

project number	scale	
2025.00083.000	1 : 100	@A1

drawing number	rev	issue status
ITH-AHR-B5-08-DR-A-08208	P4	S1

This drawing is to be read in conjunction with all related drawings. All dimensions must be checked and verified on site before commencing any work or producing shop drawings. The originator should be notified immediately of any discrepancy.
This drawing is copyright and remains the property of AHR.