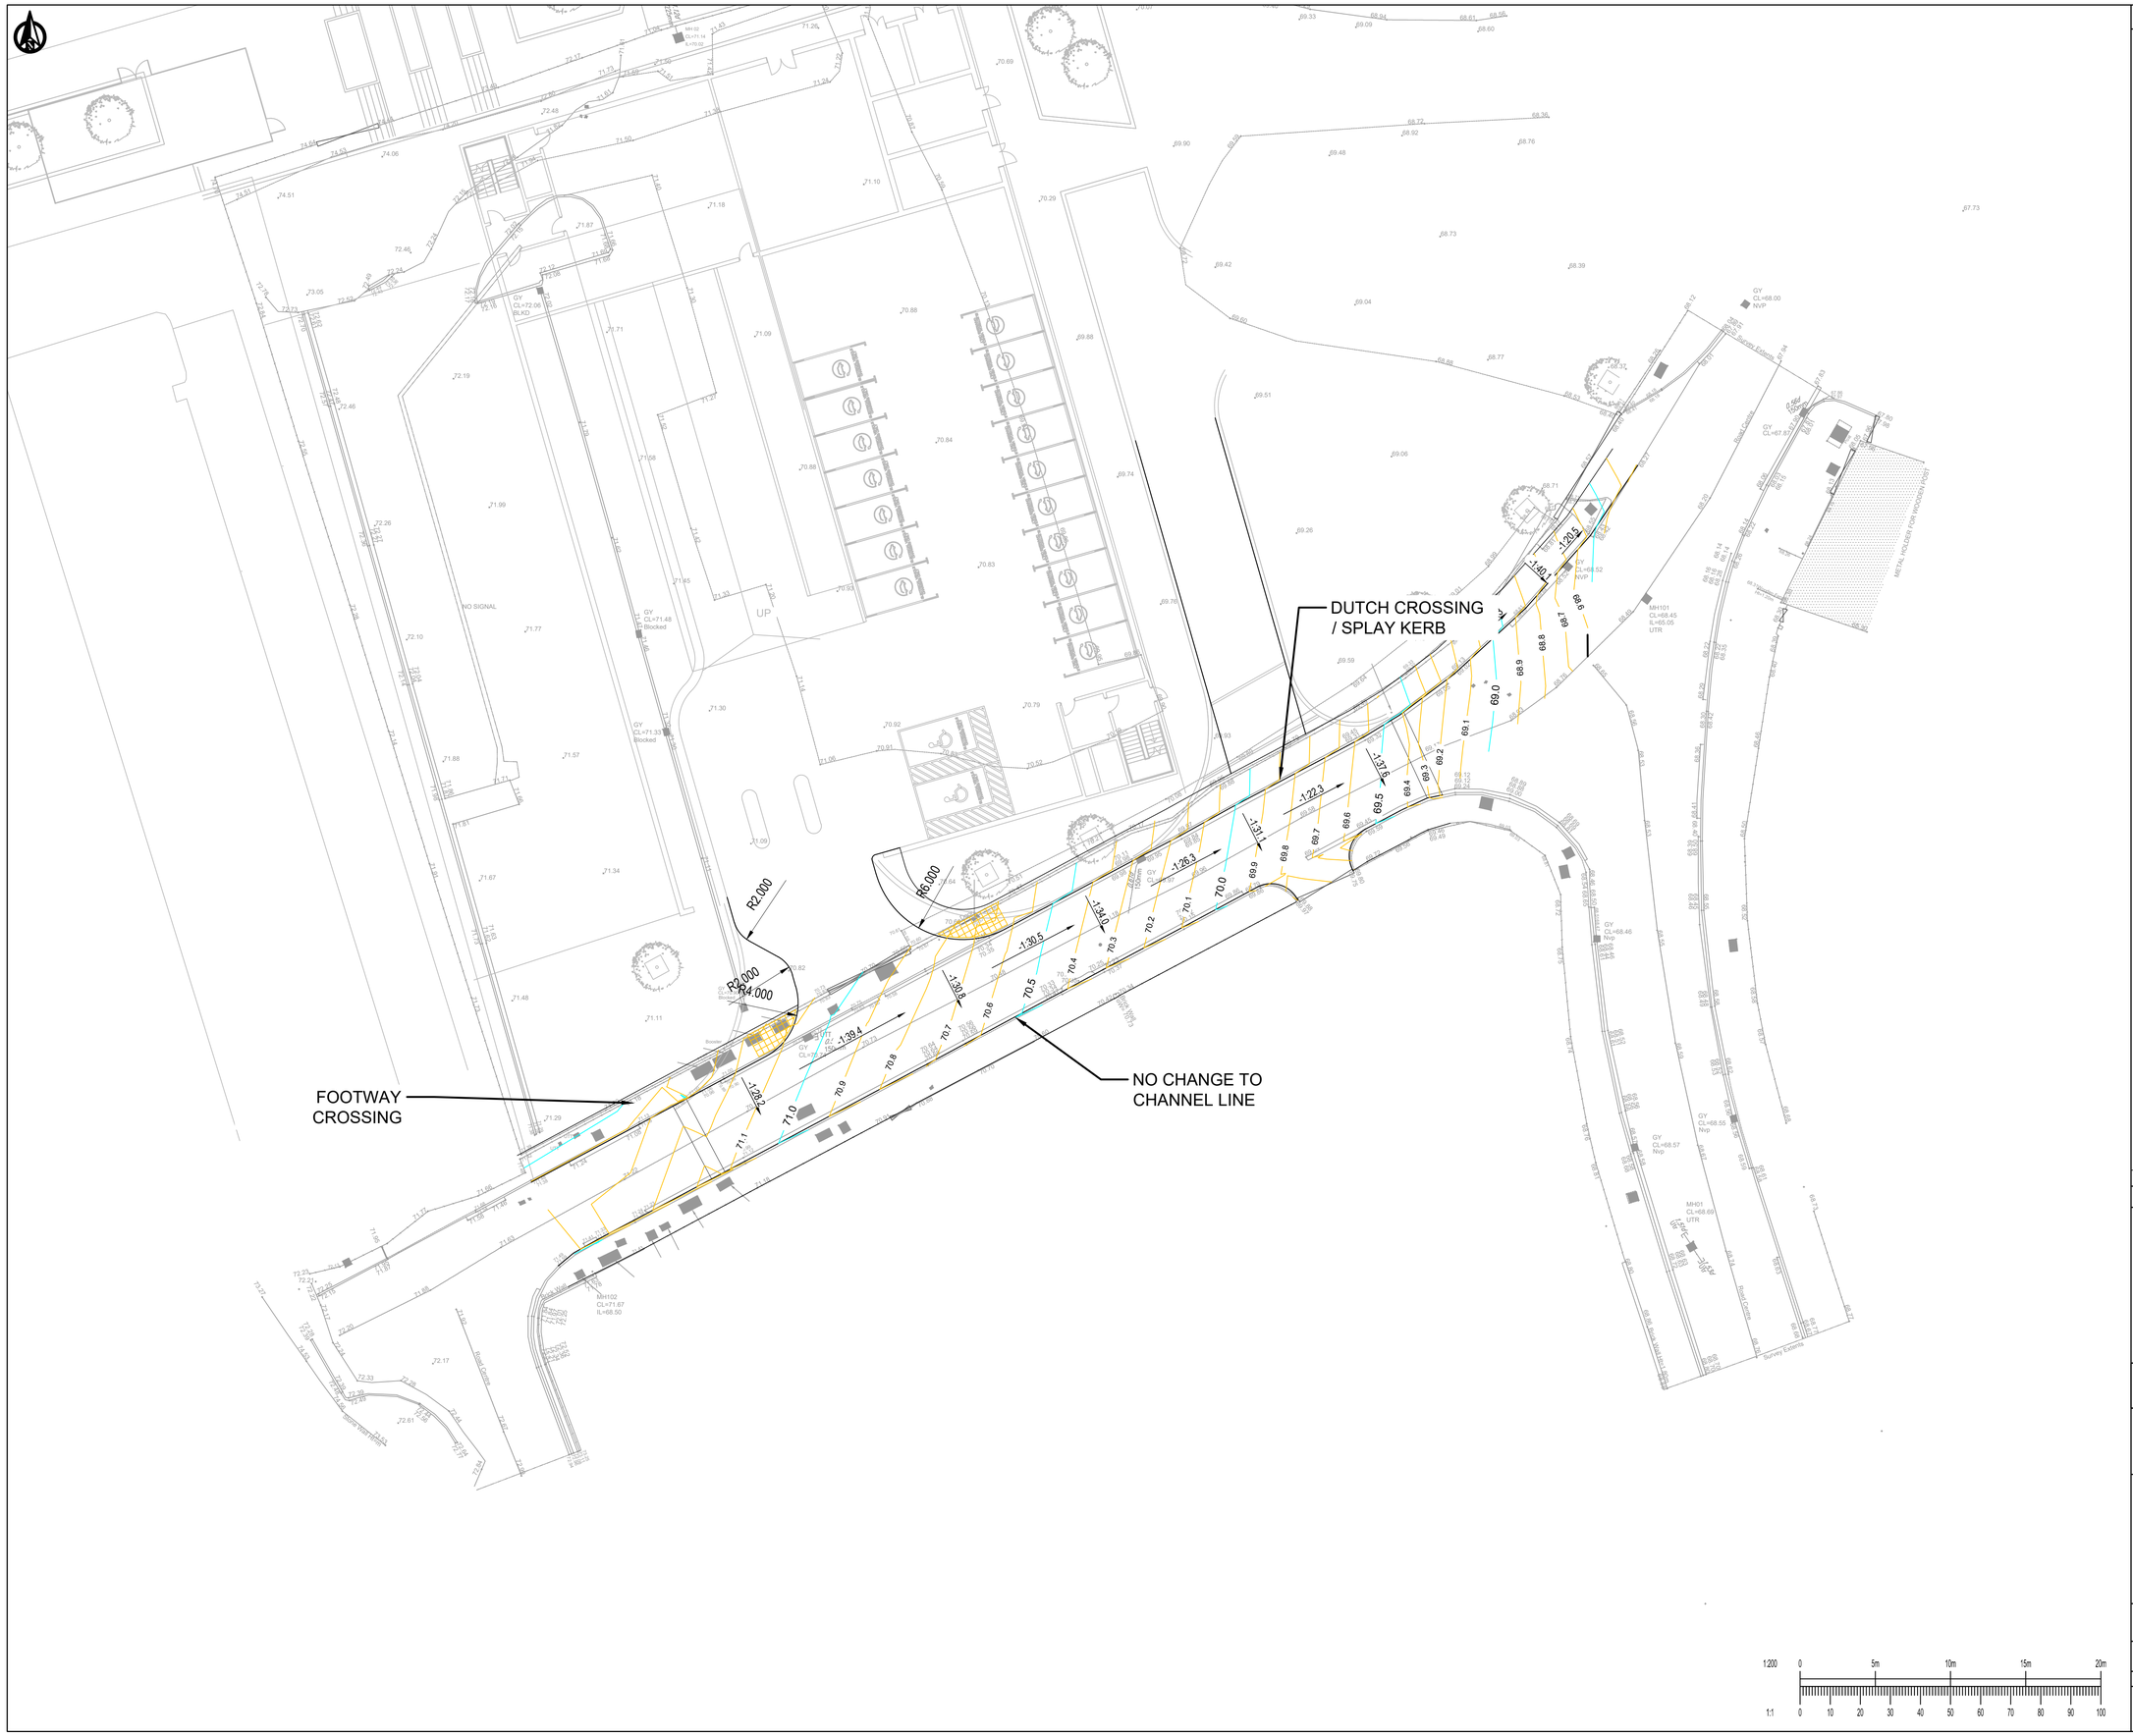

GENERAL NOTES:

1. THIS DRAWING IS TO BE READ IN CONJUNCTION WITH ALL RELEVANT ARCHITECTS AND ENGINEERS DRAWINGS AND SPECIFICATIONS.
2. DO NOT SCALE THIS DRAWING. ANY AMBIGUITIES, OMISSIONS AND ERRORS ON DRAWINGS SHALL BE BROUGHT TO THE ENGINEERS ATTENTION IMMEDIATELY. ALL DIMENSIONS MUST BE CHECKED / VERIFIED ON SITE.
3. ALL DIMENSIONS ARE IN MILLIMETRES UNLESS NOTED OTHERWISE.
4. FOR GENERAL NOTES REFER TO DRAWING.

7 July 2026 13:14
- - CHECK PRINT - -
Philip Barrett

Rev:	Description:	Date:	By:	Chkd:
P01	FIRST ISSUE		EBR	PB

Curtins
Merchant Exchange 17-19 Whitworth Street West Manchester M1 5WG
0161 236 2394
manchester@curtins.com
www.curtins.com
Civils & Structures • Transport Planning • Environmental • Infrastructure • Geotechnical • Conservation & Heritage • Principal Designer
Birmingham • Bristol • Cambridge • Cardiff • Douglas • Dublin • Edinburgh • Glasgow • Kendal • Leeds • Liverpool • London • Manchester • Nottingham

Status: WORK IN PROGRESS S0

Project: UoH TRANSPORT HUB

Drg Title:

OLD LEEDS ROAD S278

PROPOSED FINISHED LEVELS

Drawn By	Designed By	Checked By
EBR	EBR	PB
	Date: 07/07/26	Scales @ A1: 1:200

Project No - Originator - Function - Spatial - Form - Discipline - Number	Revision
087223 - CUR - 00 - XX - DR - C - 95002	P01

\\le-fs-1\Projects\087223 UoH Strategic Transport Hub\04-Production\4A-Models-Drawings\C\CAD\05\