




View 08 - Render Example



View 08 - Massing

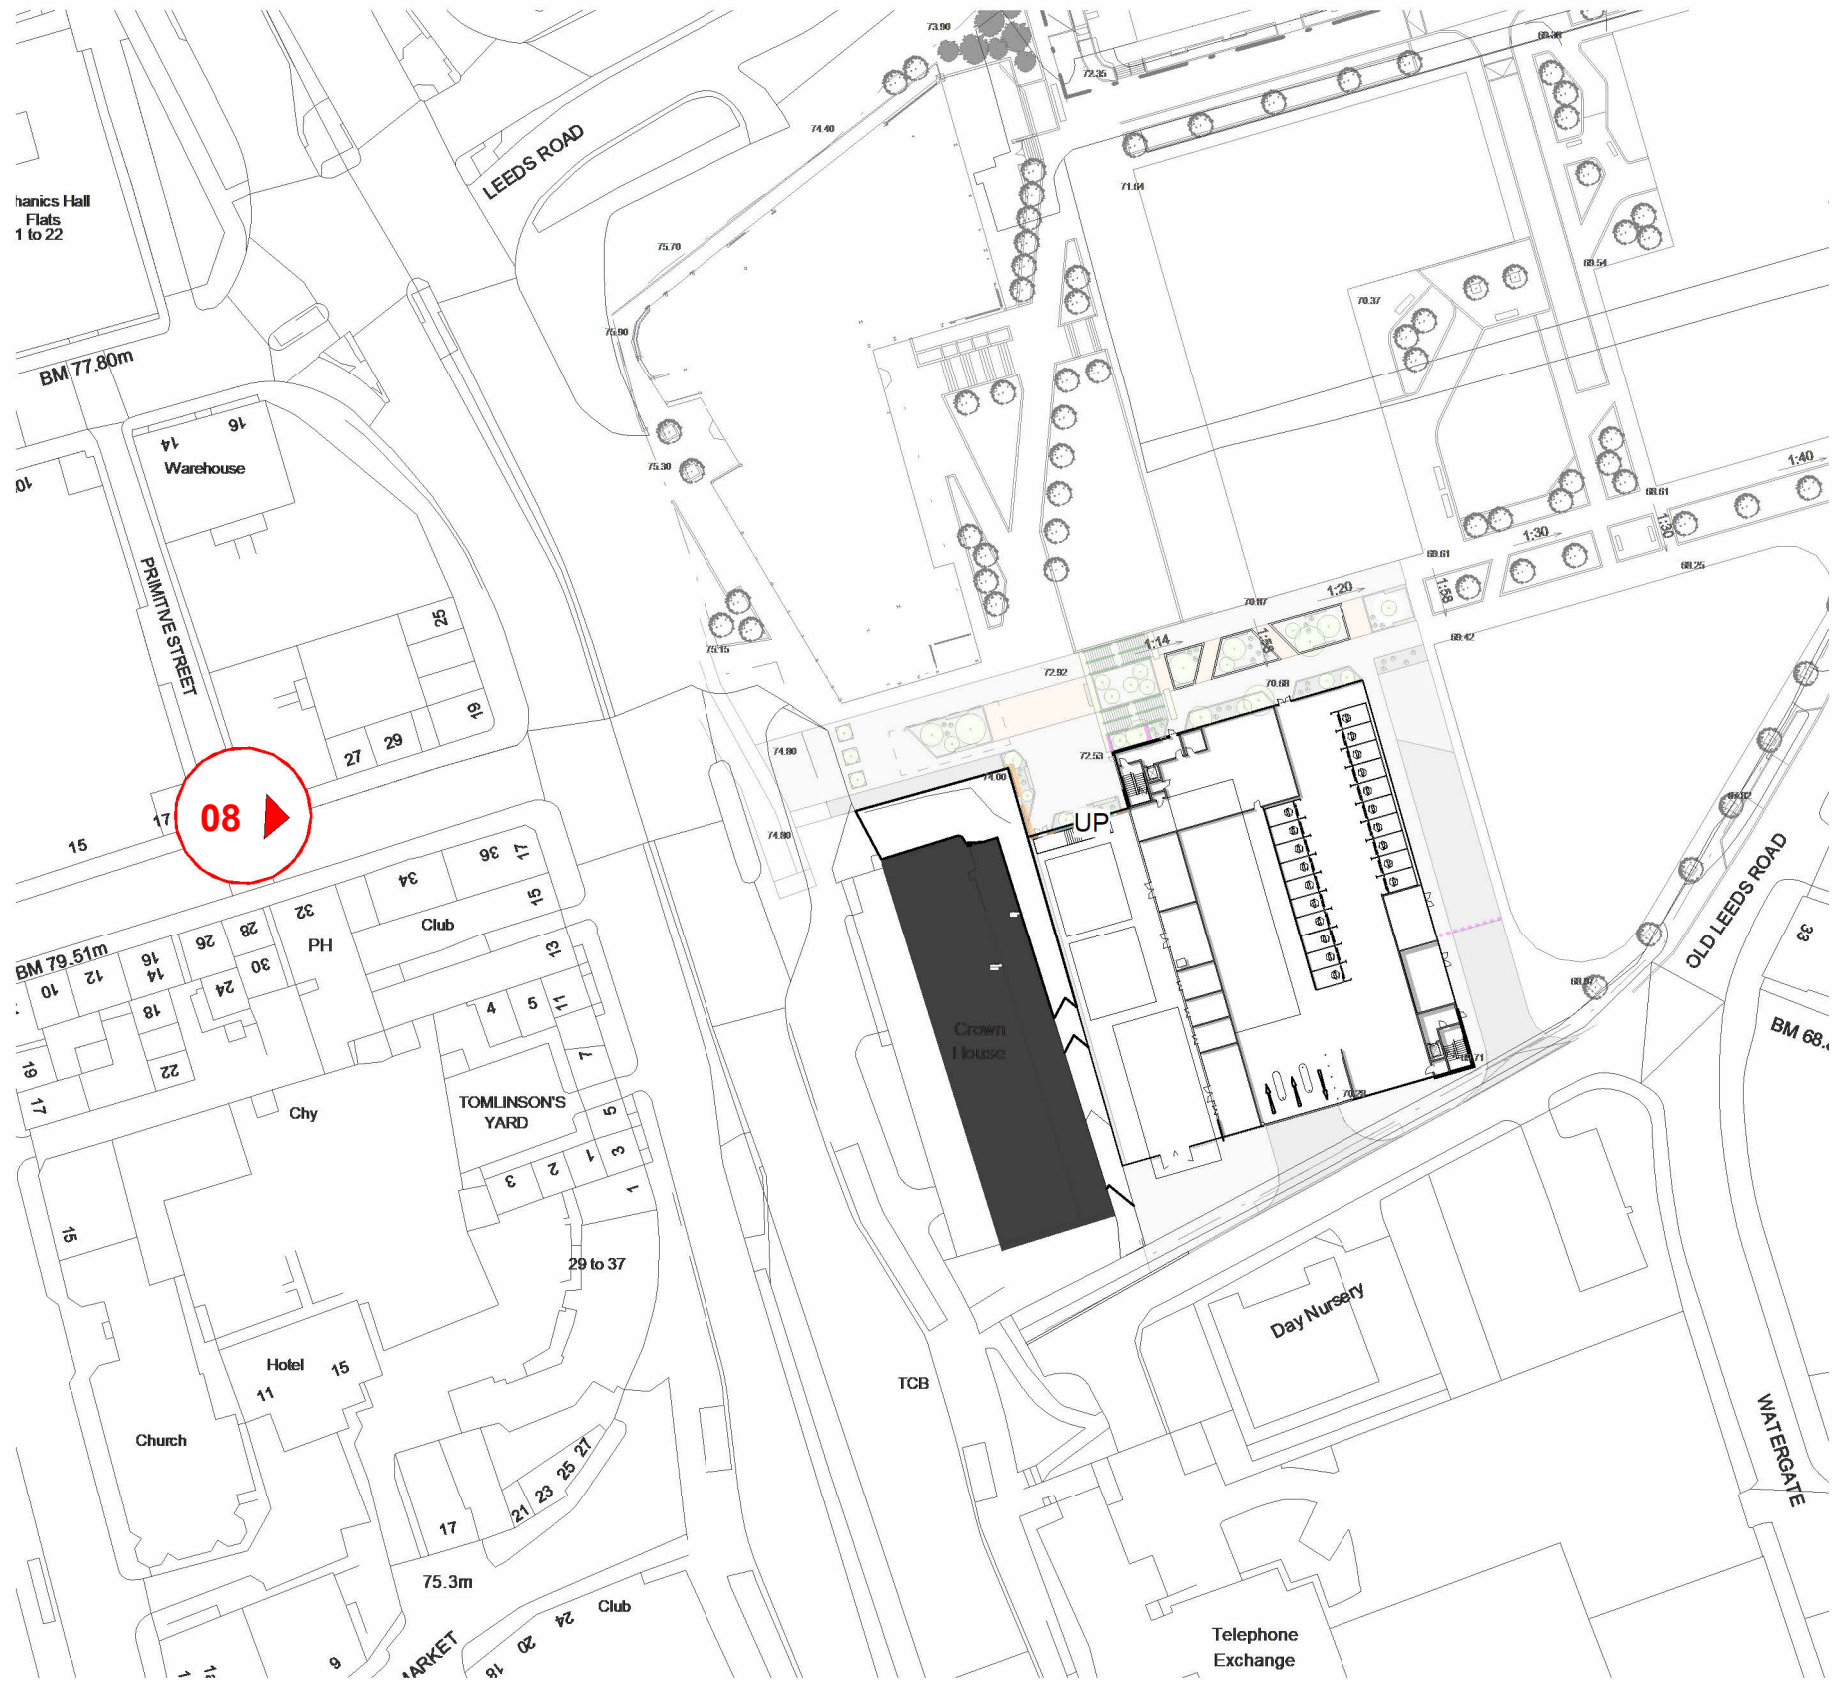

1 Site Massing Views Location
1 : 1000

P3	Planning Issue	16.10.26	AS	RH
P2	Updated Planning Issue	22.09.26	AS	RH
P1	Initial Issue PA	24.08.26	WH	RH
Rev	Description	Date	Dr	App
by			by	by
WH		05/29/26	approved by	Approver

AHR

5th Floor
55 Princess Street
Manchester
M2 4EW
United Kingdom

T +44(0)161 6287900
E manchester@ahr.co.uk
www.ahr.co.uk

client name				University of Huddersfield	
project					
UoH - MSCP - Integrated Transport Hub					
drawing					
Site View - Peter Street					
computer file				plot date	
\\10.32.1.110\EM_Profile_Folder_redirection\asf\asf\Documents\Revit Facilities\Facilities 2025\TH-AHR-B5-ZZ-M3-A-00001_CENTRAL_aad\asf\asf\asf					
project number				scale	
2025.00083.000				1 : 1000 @A1	
drawing number				rev	
ITH-AHR-B5-ZZ-DR-A-08123				P3	
				issue status	
				S1	
This drawing is to be read in conjunction with all related drawings. All dimensions must be checked and verified on site before commencing any work or producing shop drawings. The originator should be notified immediately of any discrepancy. This drawing is copyright and remains the property of AHR.					