View 01 - (Exc. Plot 6)

View 02

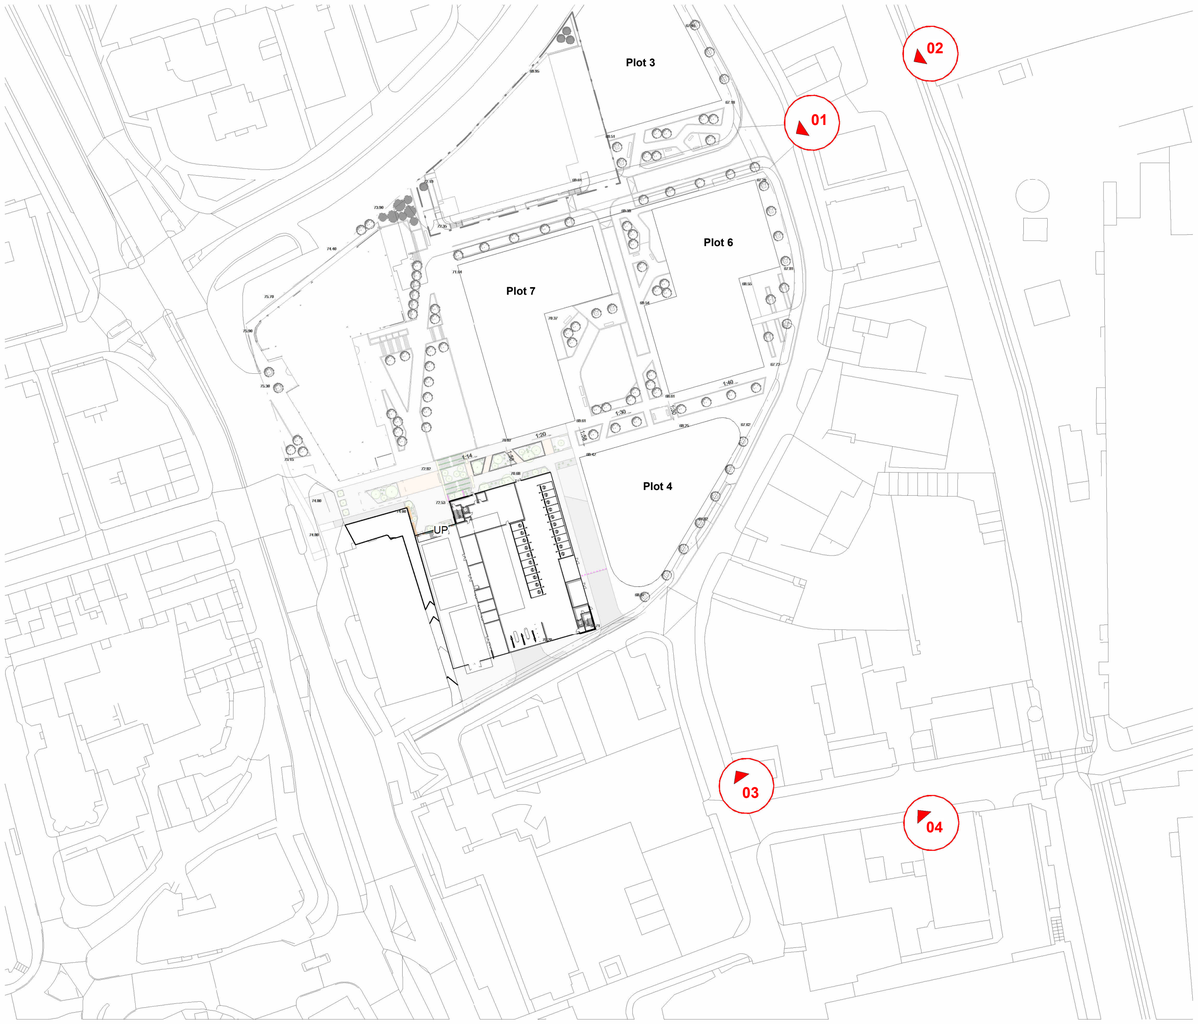

1 **Site Massing - NHIC Development**
1 : 1000

View 03

View 04

Rev	Description	Date	Dr by	App by
P4	Planning Issue	16.10.26	AS	RH
P3	Updated Planning Issue	22.09.26	AS	RH
P2	Initial Issue PA	24.08.26	WH	RH
P1	First Issue	29.05.2026	WH	RH

original by: WH
date created: 05/29/26
approved by: RH

AHR Architects Ltd
5th Floor
55 Princess Street
Manchester
M2 4EW
United Kingdom

T +44(0)161 8287900
E manchester@ahr.co.uk
www.ahr.co.uk

client name
University of Huddersfield

project
UoH - MSCP -
Integrated Transport Hub

drawing
Site Massing Views 01 (NHIC Development)

computer file
\\10.32.1.11\DEM_Profiles_Folder_redirection\aadli.sidat\Documents\Revit Files\Local Files\Revit 2024\3TH-AHR-B5-ZZ-M3-A-00001_CENTRAL_aadli.sidat.rvt

plot date: 20.06.26

project number: 2025.00083.000
scale: 1 : 1000 @A1

drawing number: ITH-AHR-B5-ZZ-DR-A-08122
rev: P4
issue status: S1

This drawing is to be read in conjunction with all related drawings. All dimensions must be checked and verified on site before commencing any work or producing shop drawings. The originator should be notified immediately of any discrepancy.
This drawing is copyright and remains the property of AHR.