
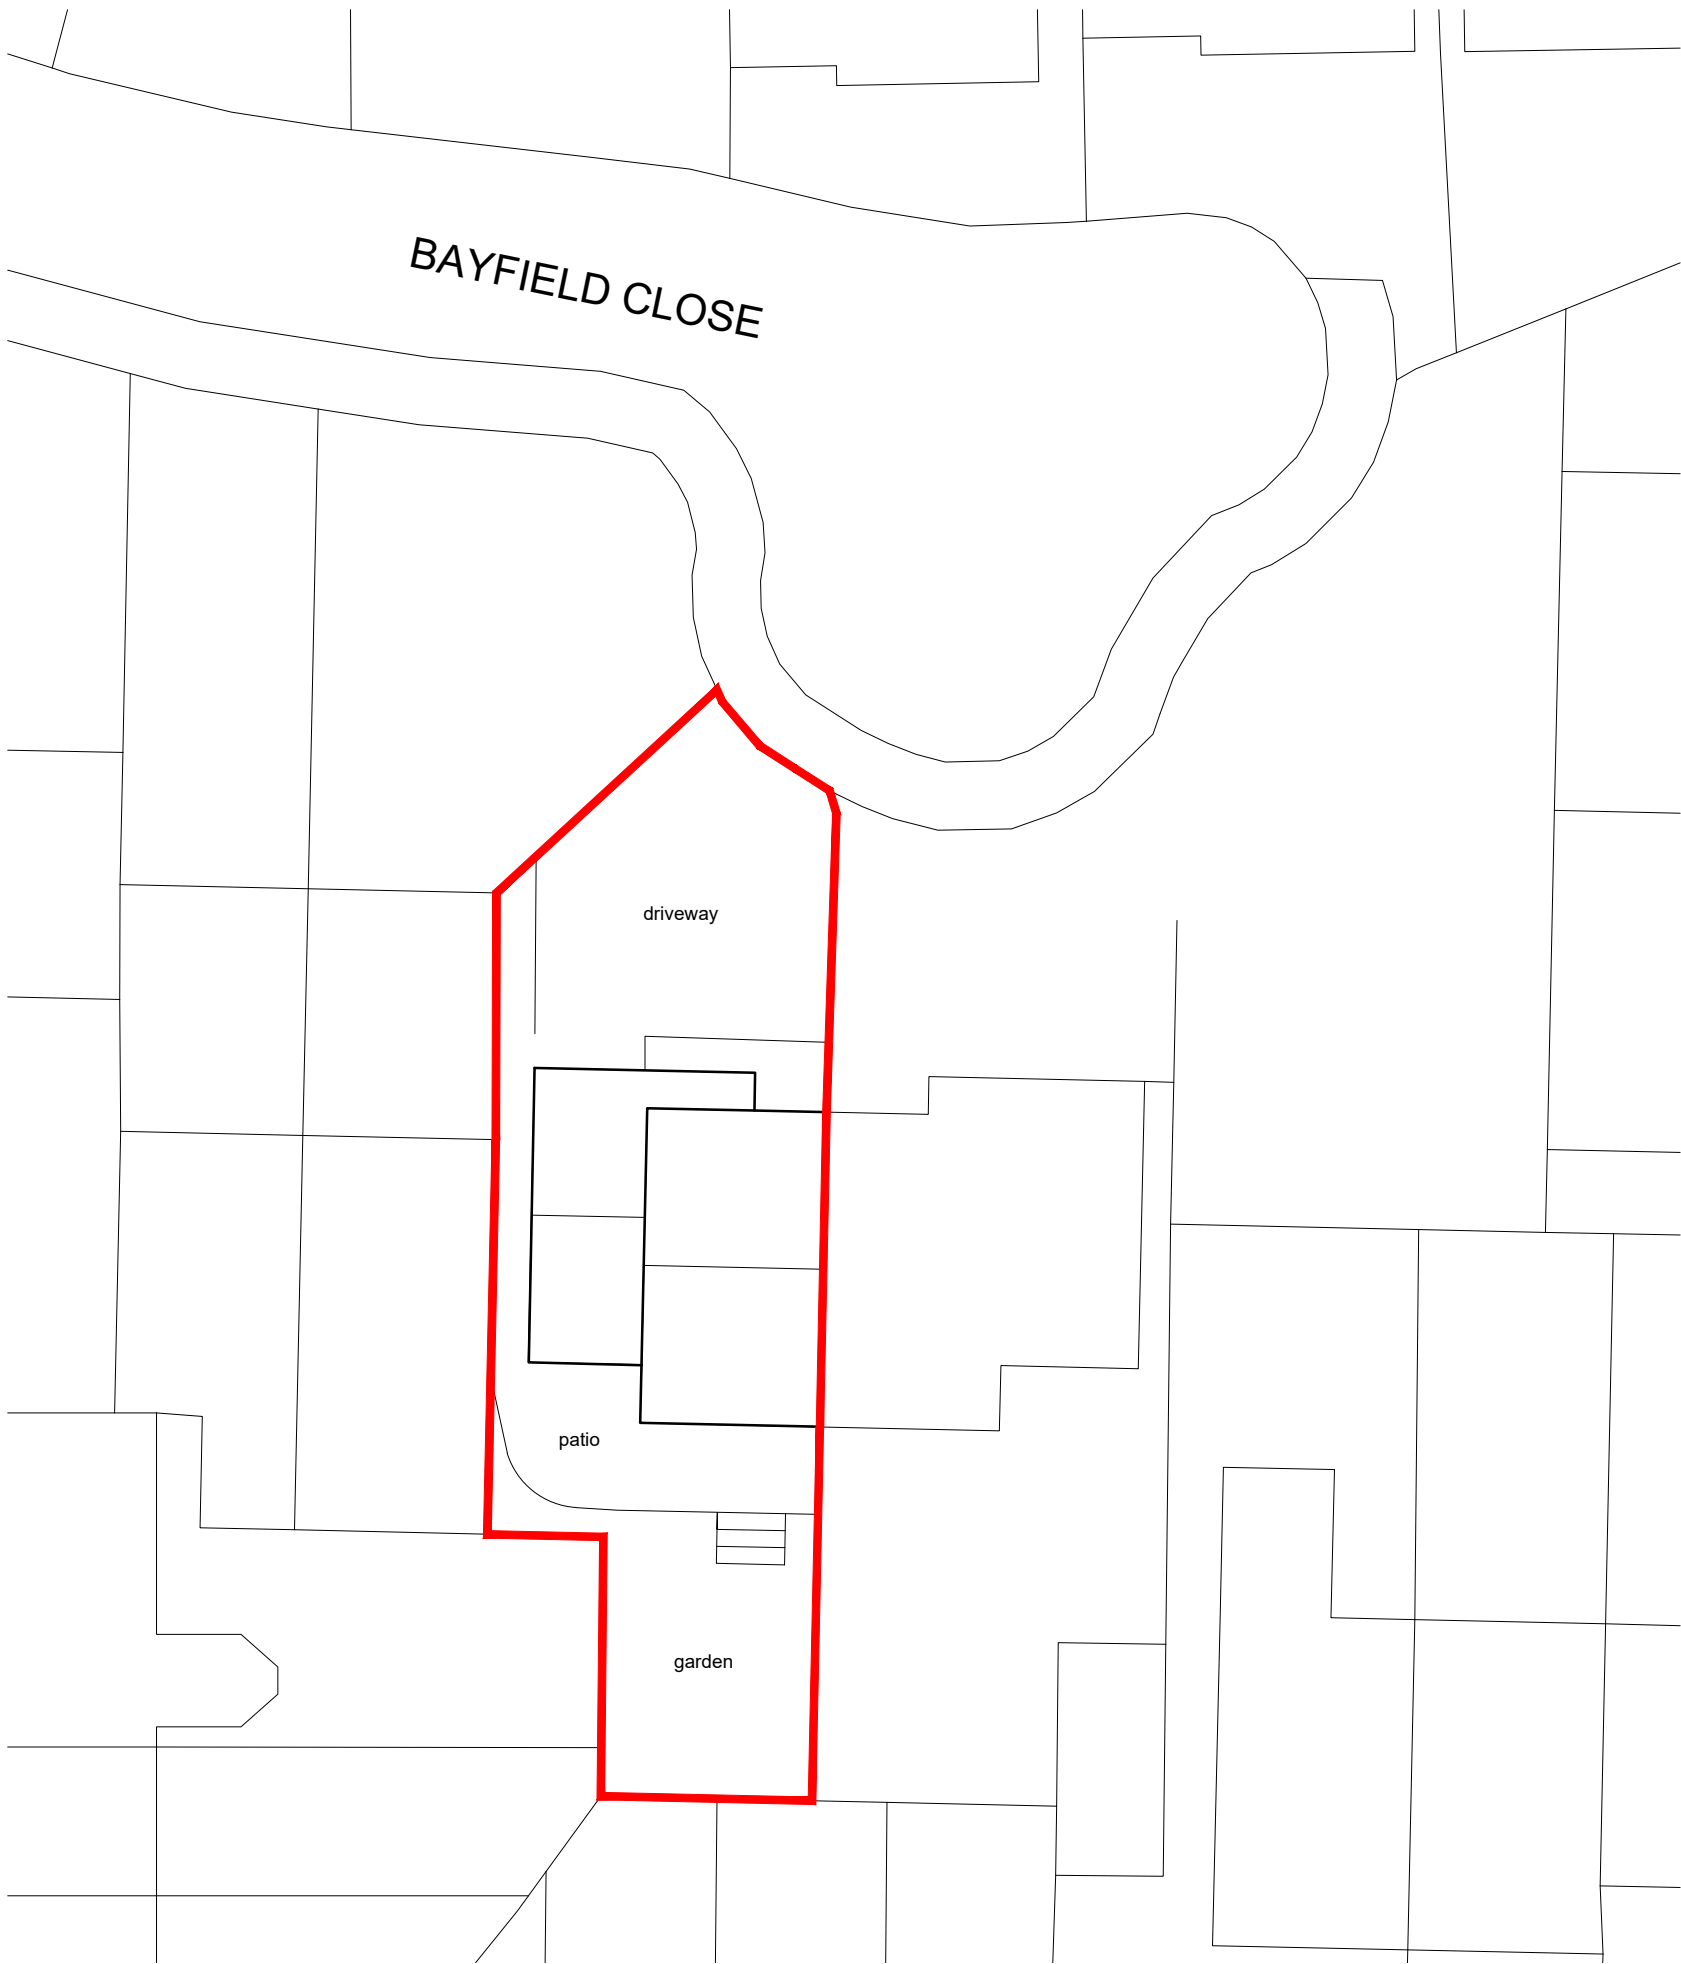


block plan-1:200

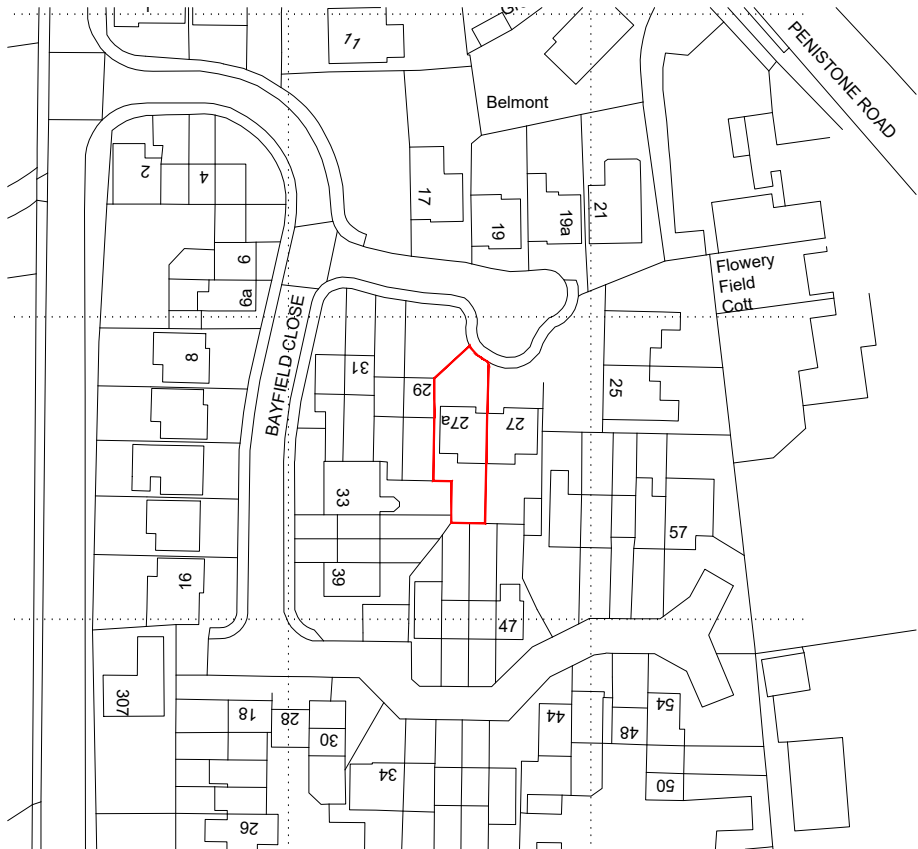

location plan-1:1250

This drawing has been prepared specifically for the purpose of obtaining Planning Permission and/or Building Regulation Approval. Its suitability for other purposes, without supplementary details and specifications cannot be guaranteed. The Permissions and/or Approvals are beyond the Architects control, and no guarantee that such will be granted is given or to be inferred by reason of the preparation of this drawing.

Only figured dimensions are to be used. All dimensions to be checked on site. This drawing together with the design is the property and copyright of the Architect and must not be reproduced without prior written permission.

P01	Drawing created	22.10.26	JW	NG
rev.	description	date	drawn	appvd



project Proposed extension over garage

at
27a Bayfield Close, Hade Edge,
Holmfirth
for
Alex Williams

title	Block plan as existing and location plan
number	26068D-03-P01
scale	1:200, 1:1250
size	A3

ARCHITECTURE
AND DESIGN

The Old Police Station 16 Bridge Lane Holmfirth HD9 7AN
T: 01484 685411 E: hello@adp-architects.com
W: www.adp-architects.com

RIBA 
Chartered Practice