





north elevation

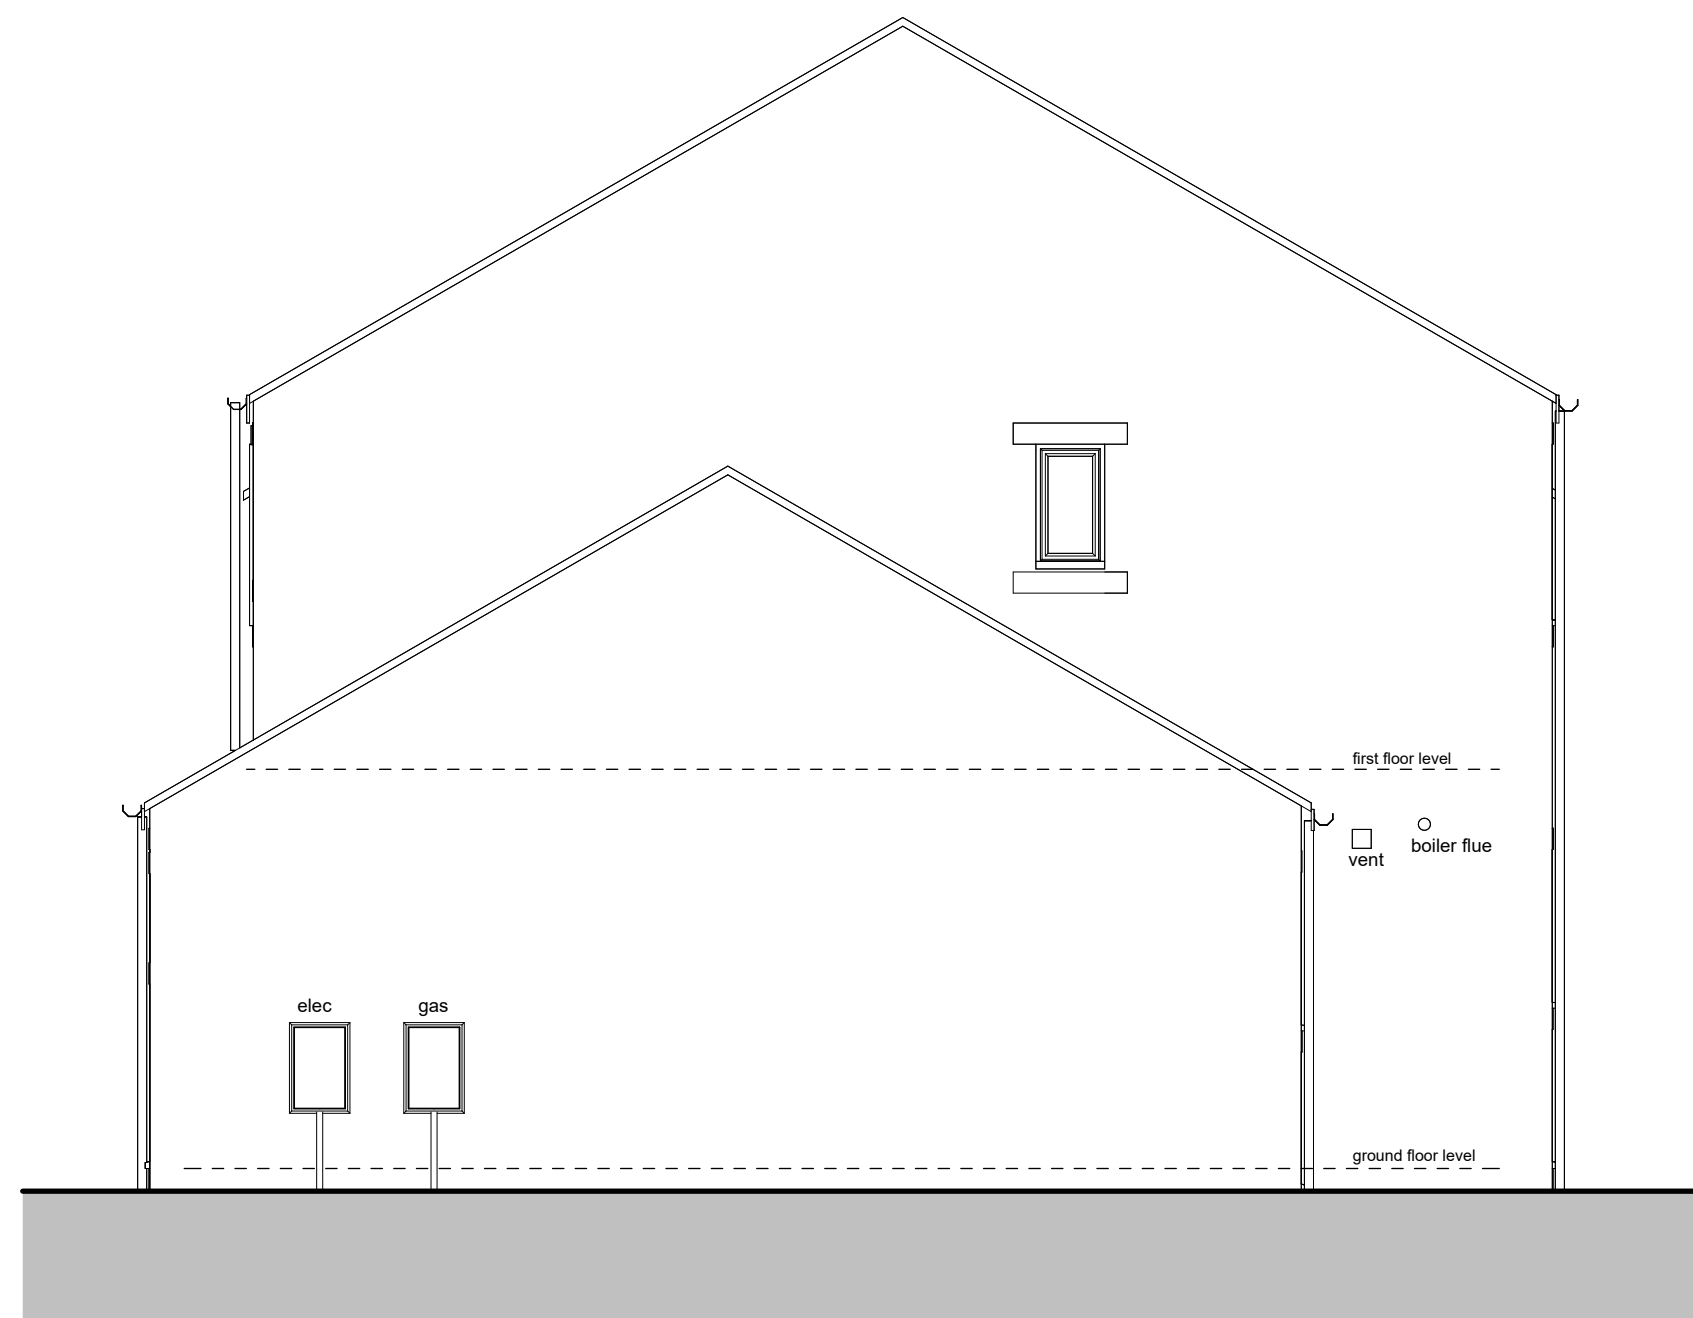


west elevation



south elevation

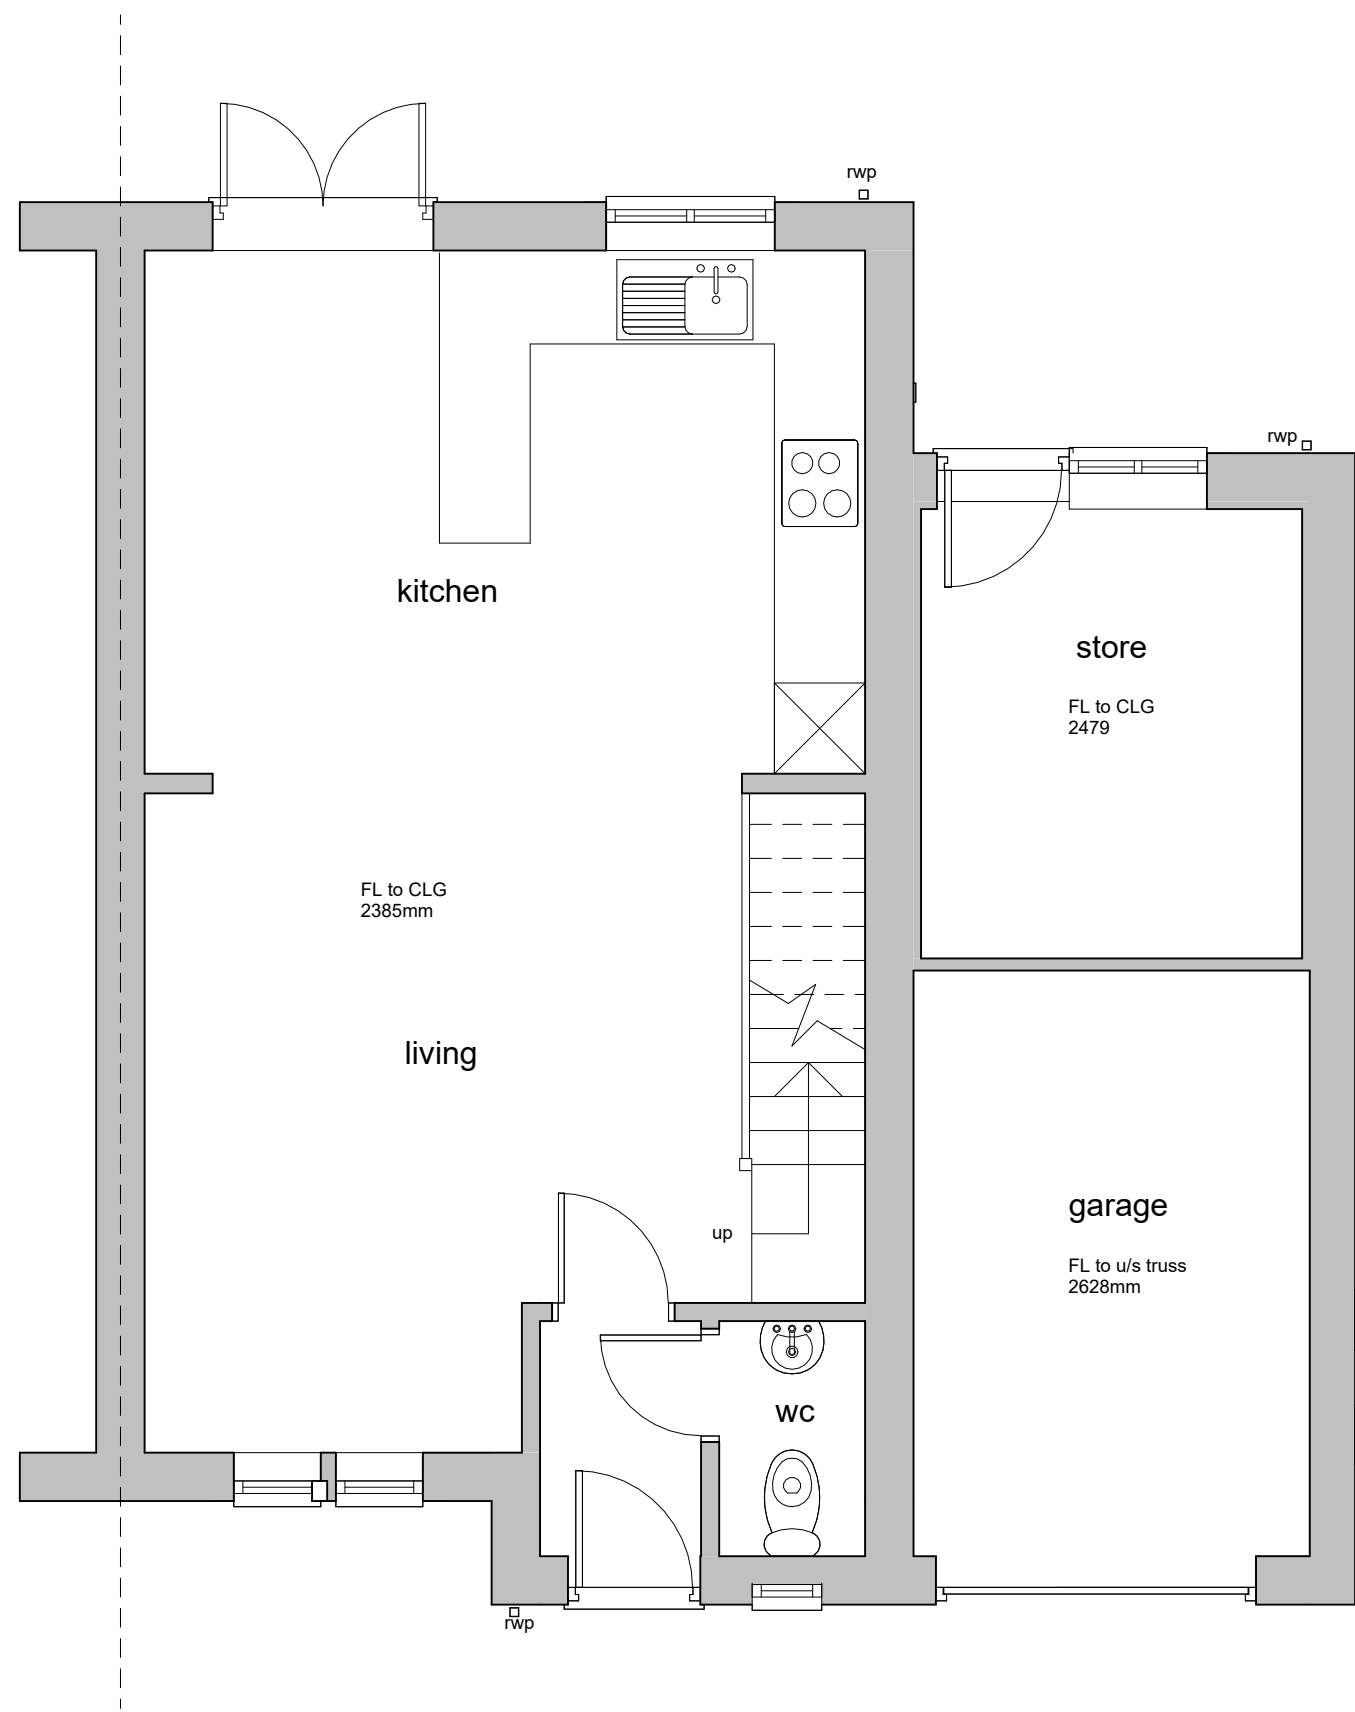

ground floor plan

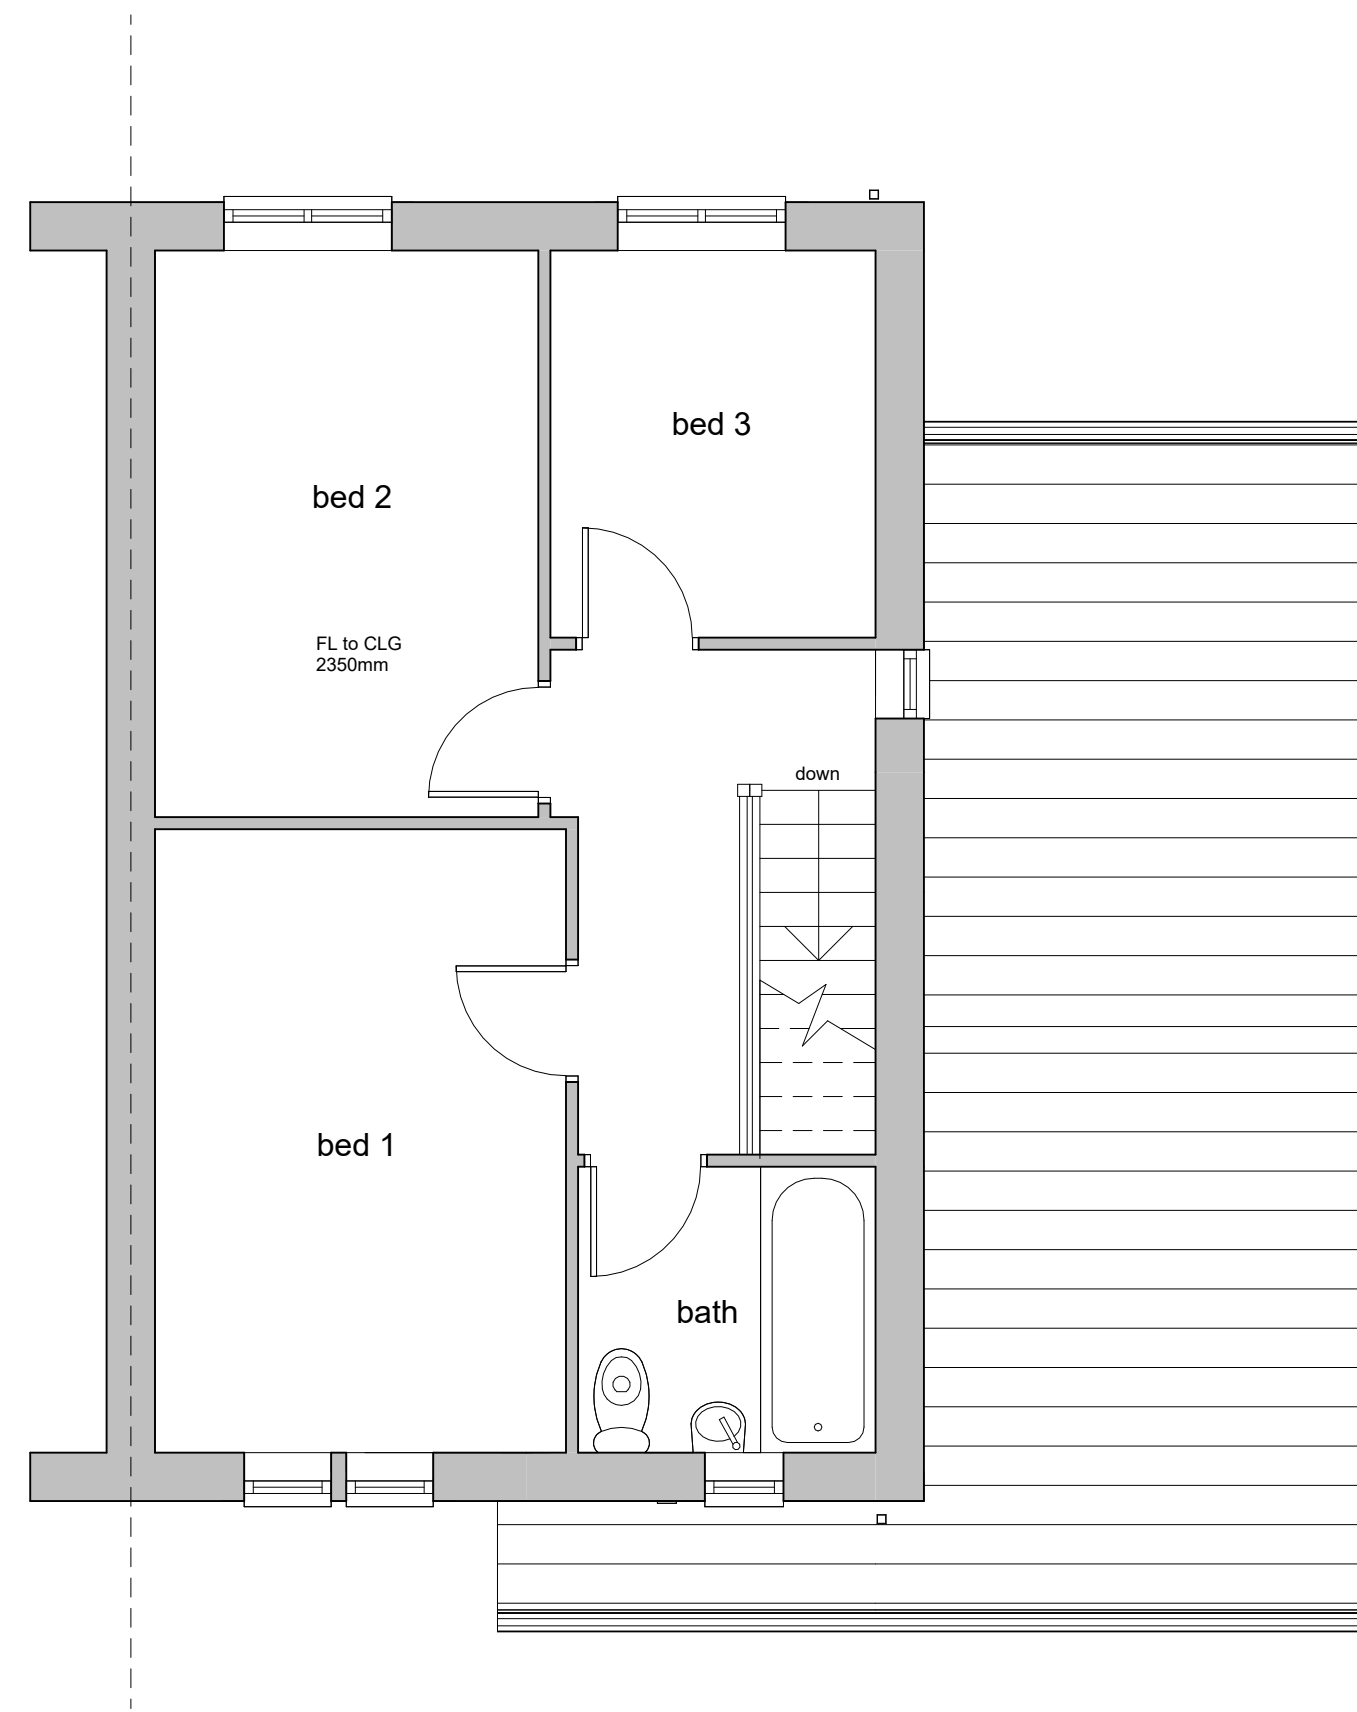

first floor plan

P01	drawing created	19.10.26	JW	JW
rev.	description	date	drawn	approved



project Proposed extension over garage

at
27a Bayfield Close, Hade Edge,
Holmfirth
for
Alex Williams

title	General arrangement as existing
number	26068D -01 -P01
scale	1 : 50
size	A1