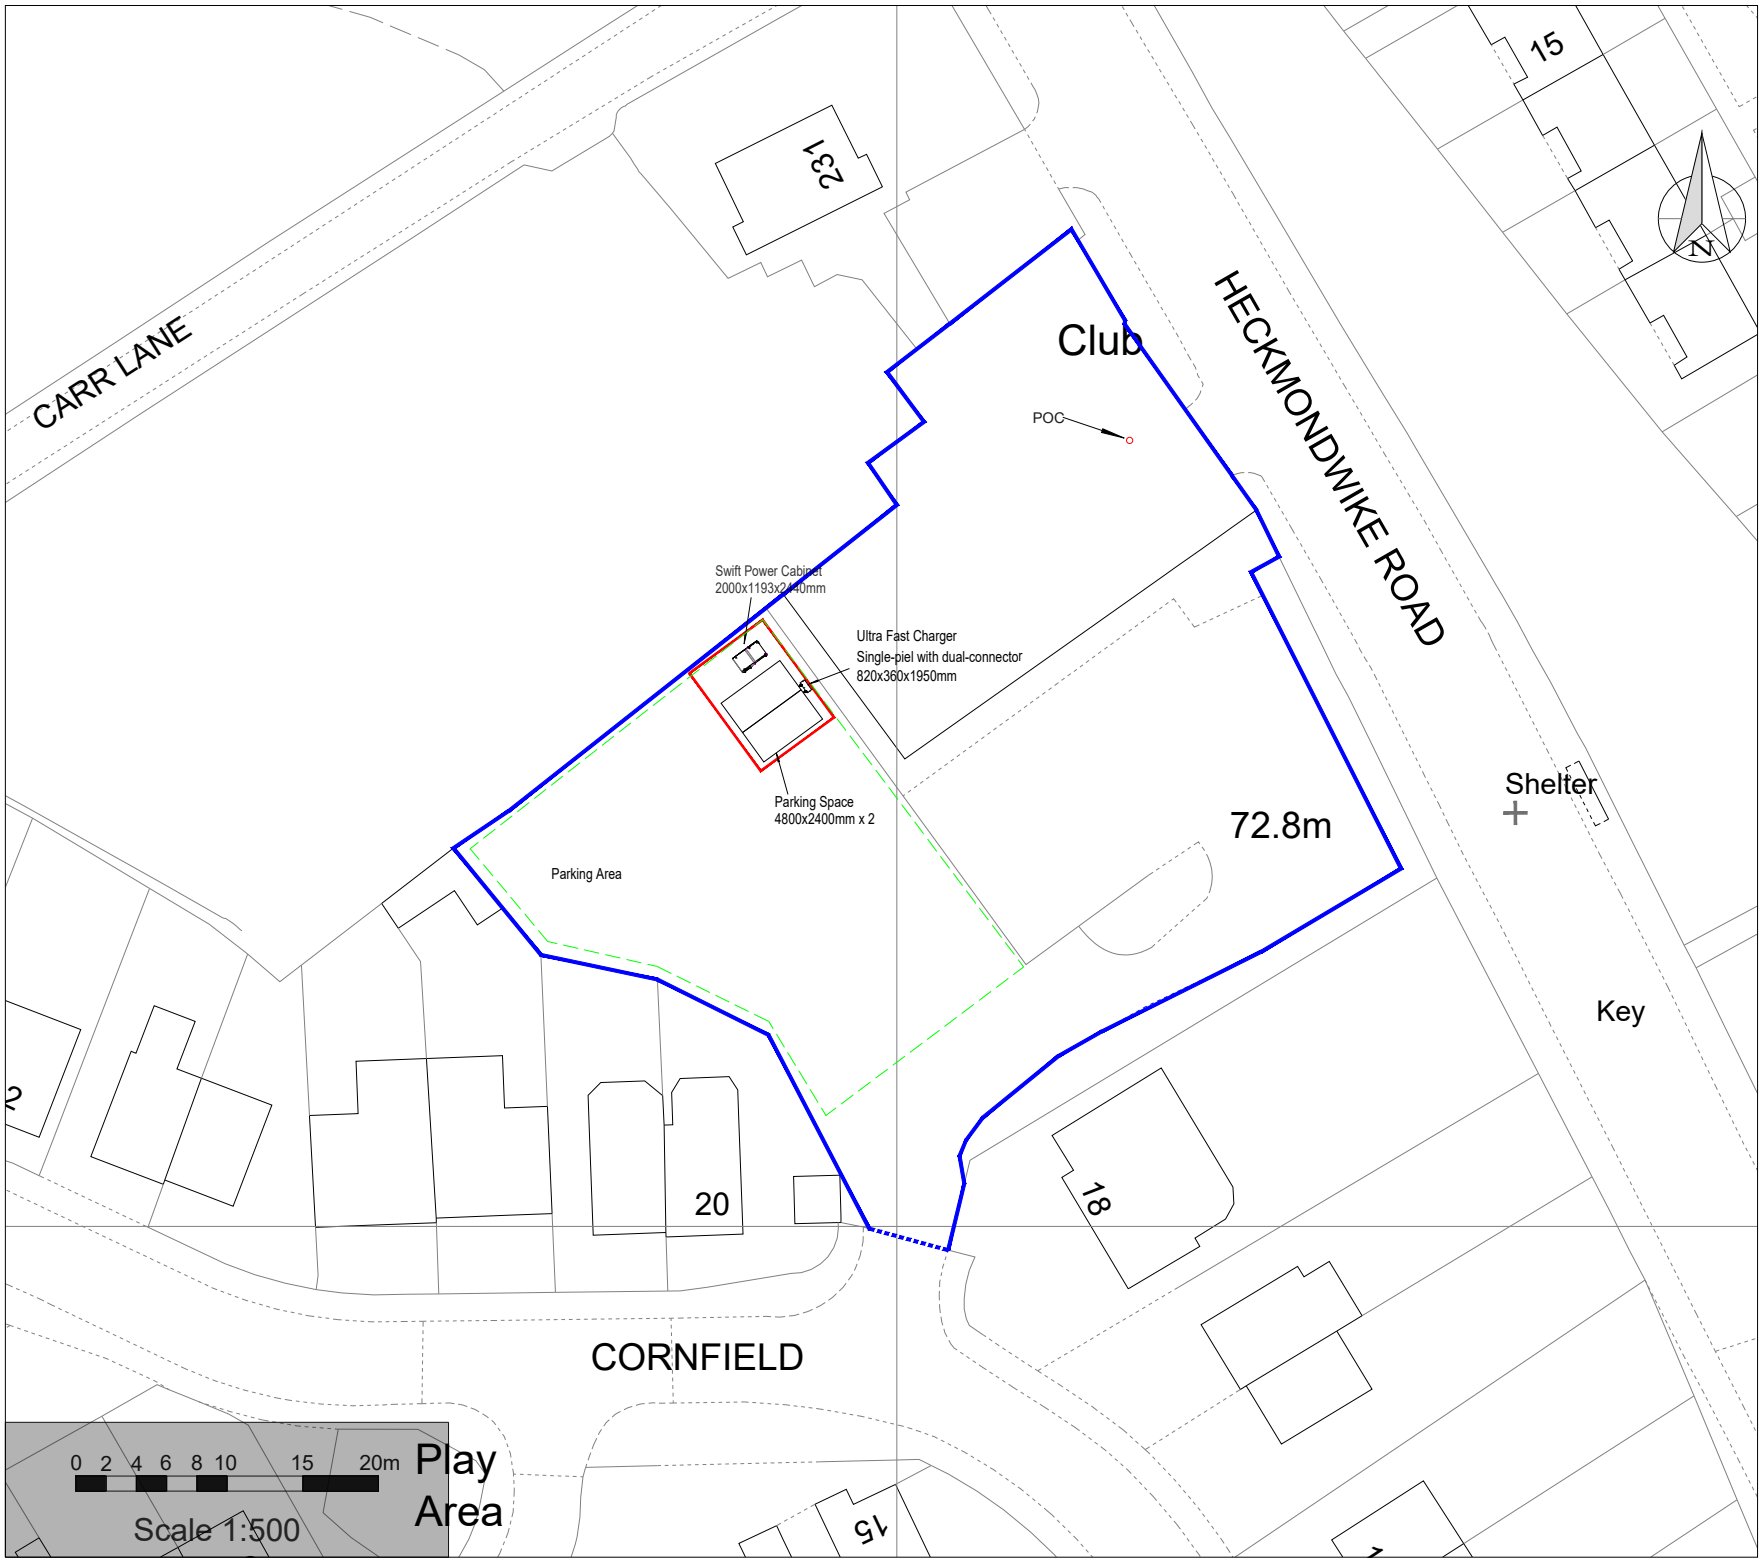

Dewsbury moor

Key

- Application Boundary
- Land Ownership Boundary
- Parking Area

v2power

Location:

229 Heckmondwike Rd, Dewsbury WF13 3NU

Title:

Layout Plan

Scale:	Paper Size:
1:500	**A4**
Date:	08/10/2026
Drawn by:	Coolfly
Checked by:	NING
Revision:	V 1.0

Reference No.:

V2P-A1-018