



Swift Power Cabinet  
2000x1193x2440mm

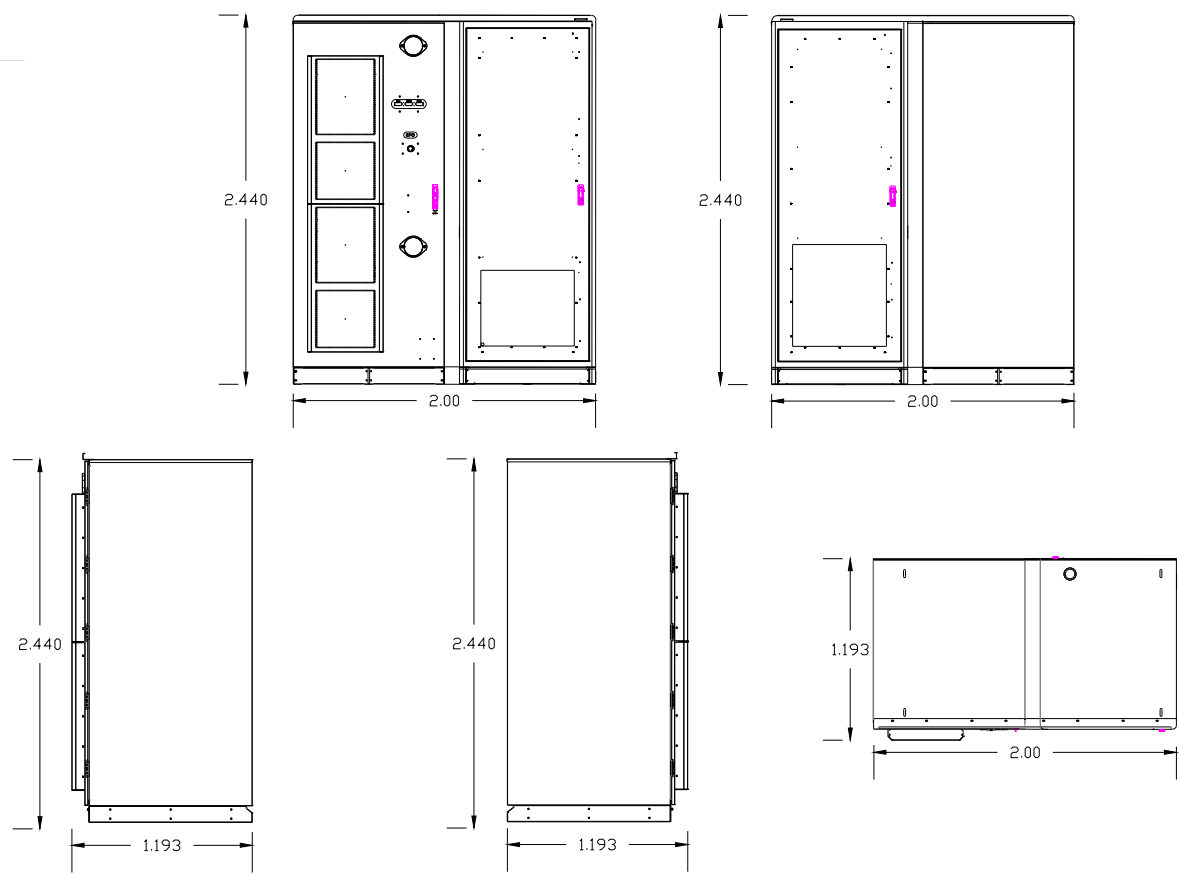

Ultra Fast Charger  
820x360x1950mm

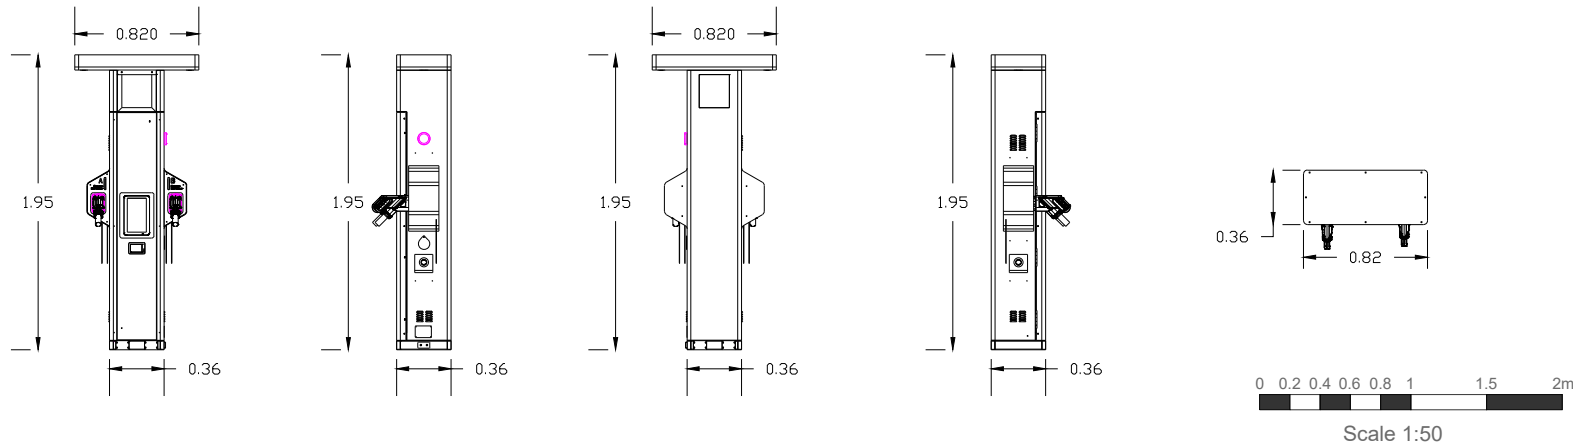

Dewsbury  
moor

Key  
Swift Power Cabinet: 2000x1193x2440mm  
Ultra Fast Charger: 820x360x1950mm



Location:  
**229 Heckmondwike Rd,  
Dewsbury WF13 3NU**

Title:  
**Elevation Plan**

|                       |                          |
|-----------------------|--------------------------|
| Scale:<br><b>1:50</b> | Paper Size:<br><b>A4</b> |
| Date:                 | 08/09/2026               |
| Drawn by:             | Coolfly                  |
| Checked by:           | NING                     |
| Revision:             | V 1.0                    |

Reference No.:  
**V2P-A1-018**