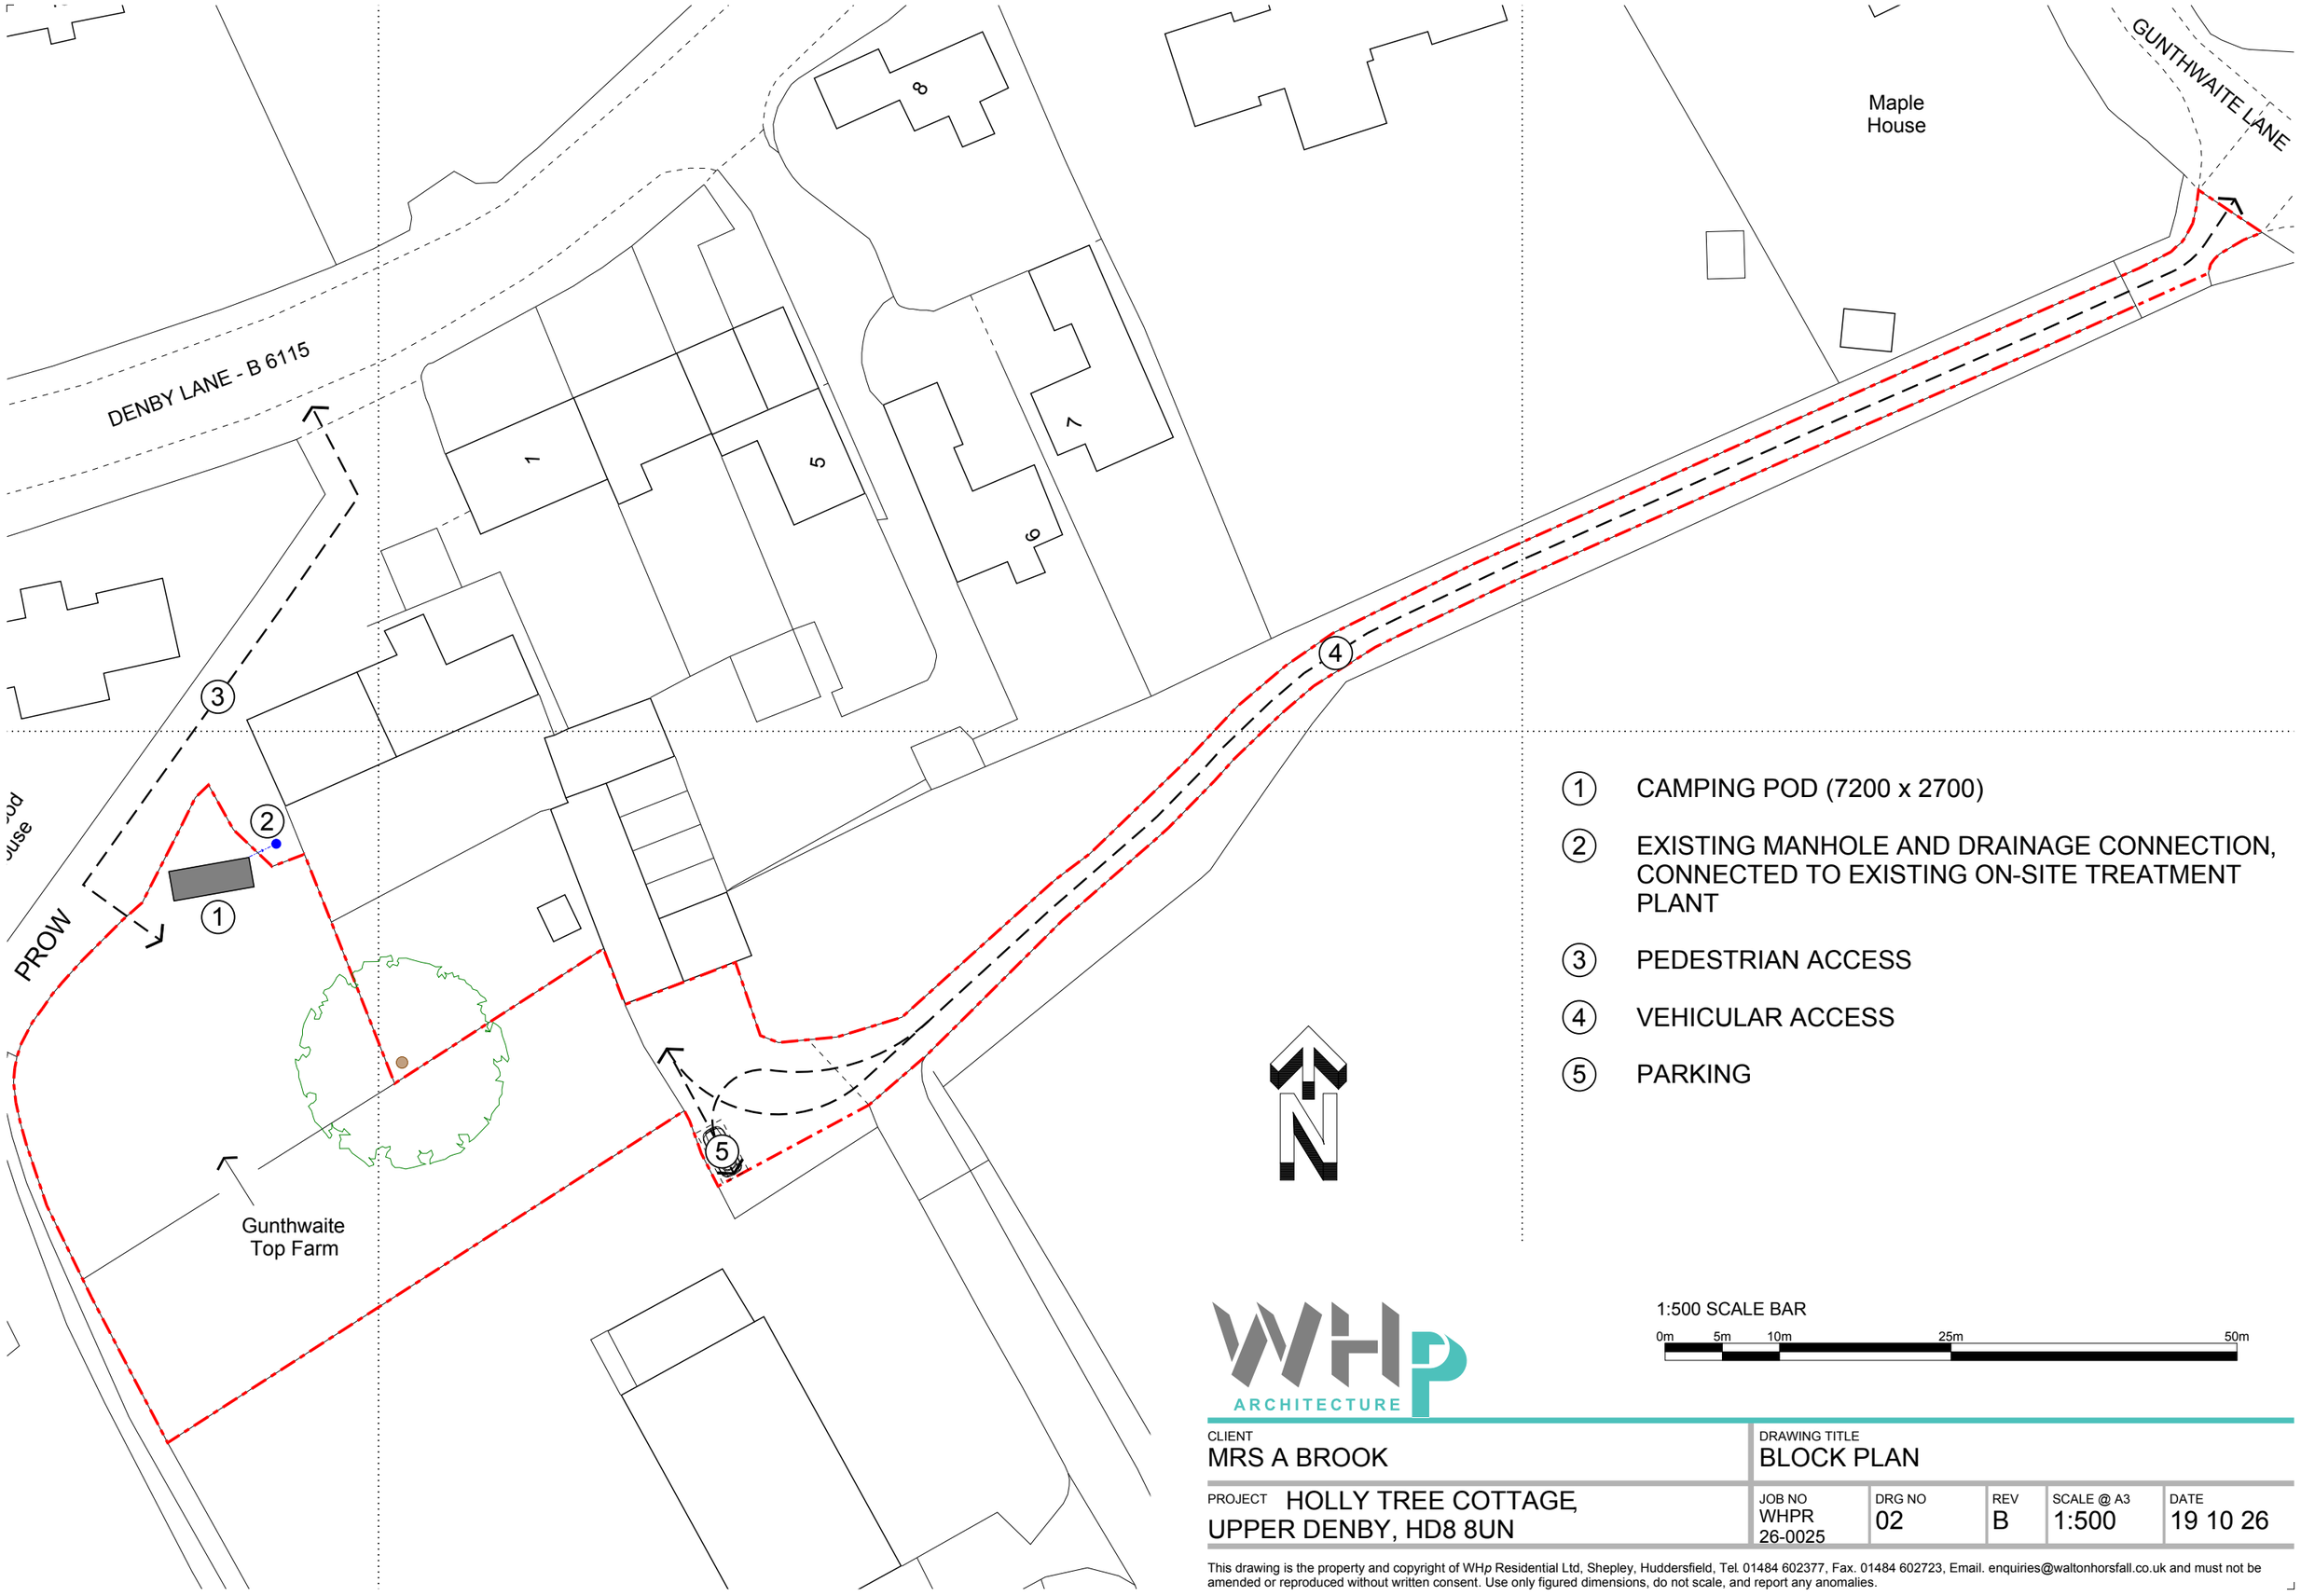


1. CAMPING POD (7200 x 2700)
2. EXISTING MANHOLE AND DRAINAGE CONNECTION, CONNECTED TO EXISTING ON-SITE TREATMENT PLANT
3. PEDESTRIAN ACCESS
4. VEHICULAR ACCESS
5. PARKING

N

1:500 SCALE BAR

0m 5m 10m 25m 50m

WHP ARCHITECTURE

CLIENT MRS A BROOK	DRAWING TITLE BLOCK PLAN
PROJECT HOLLY TREE COTTAGE, UPPER DENBY, HD8 8UN	JOB NO: WHPR 26-0025 / DRG NO: 02 / REV: B / SCALE @ A3: 1:500 / DATE: 19 10 26

This drawing is the property and copyright of WHp Residential Ltd, Shepley, Huddersfield, Tel. 01484 602377, Fax. 01484 602723, Email. enquiries@waltonhorsfall.co.uk and must not be amended or reproduced without written consent. Use only figured dimensions, do not scale, and report any anomalies.