


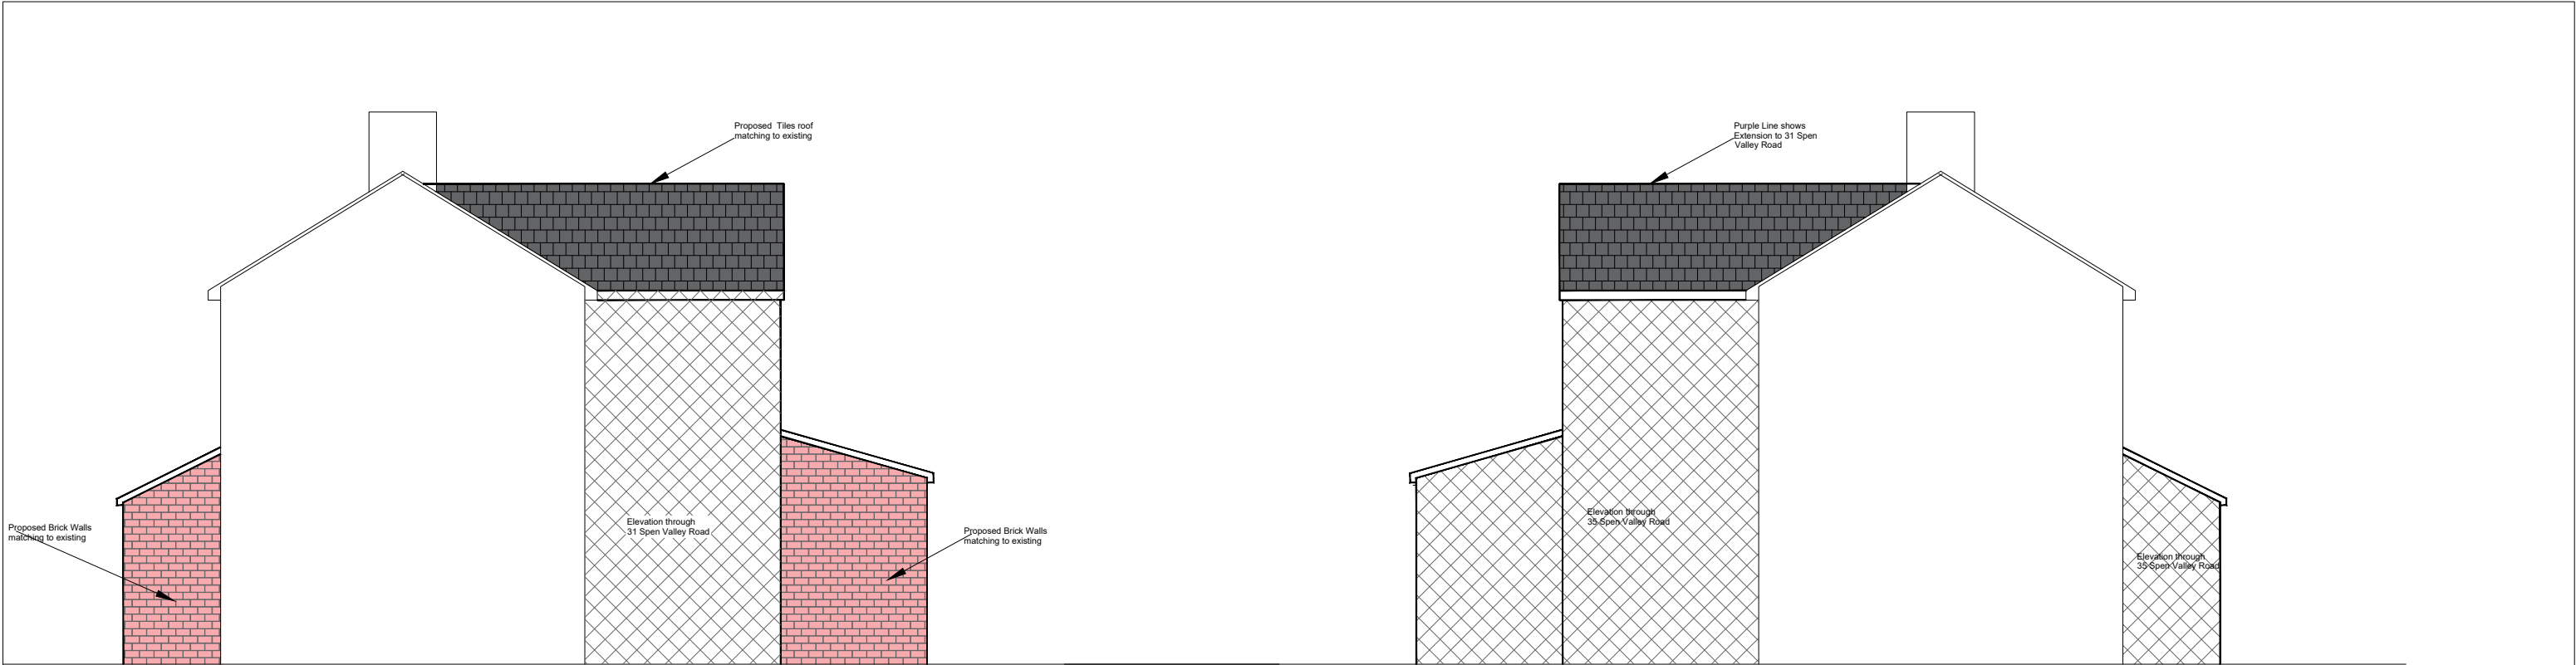

PROPOSED SIDE ELEVATION
(North West)

PROPOSED SIDE ELEVATION
(South East)



EXISTING SIDE ELEVATION
(North West)

EXISTING SIDE ELEVATION
(South East)

NOTES

This drawing is subject to a detailed building and site survey, therefore no guarantee of its accuracy can be given.
This drawing has been draughted in accordance with the clients design requirements.
All areas are approximate and are subject to a detailed building and site survey and further design development.
All dimensions should be checked prior to commencement of construction on site. Measurements should not be taken off the drawing.

Rev	Revision	Date
JOB		
PROPOSED PART SINGLE STOREY AND PART TWO STOREY REAR AND PORCH TO FRONT EXTENSION		
ADDRESS		
33 SPEN VALLEY ROAD DEWSBURY WF13 3HA S75 5QP		
Mrs Alisha Jan		
DATE	SCALE	SHEET
15.10.26	1:100	4@A3