
INFORMATION CONTAINED IN THIS DRAWNG IS THE SOLE COPYRIGHT OF STUDIO G ARCHITECTURAL AND IS NOT TO BE REPRODUCED WITHOUT PERMISSION


DO NOT SCALE, REFER TO FIGURED DIMENSIONS ONLY

REVISIONS

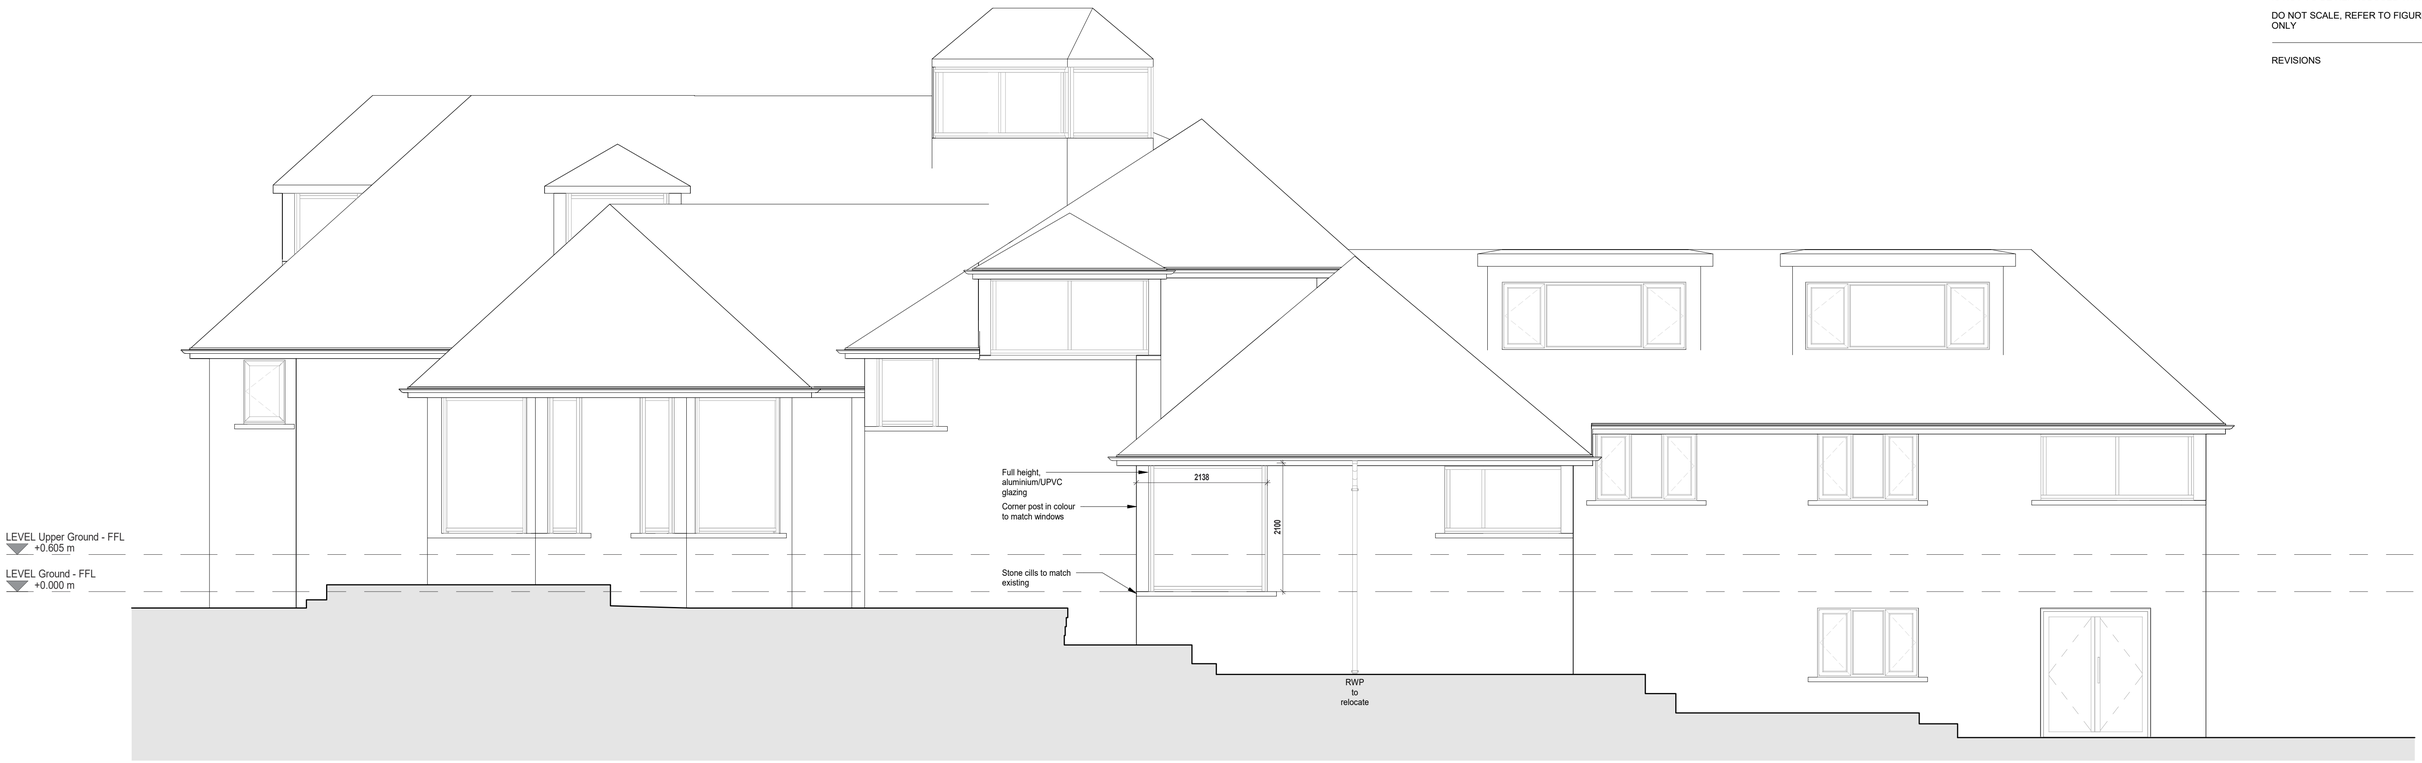


Elevation A

1 : 50

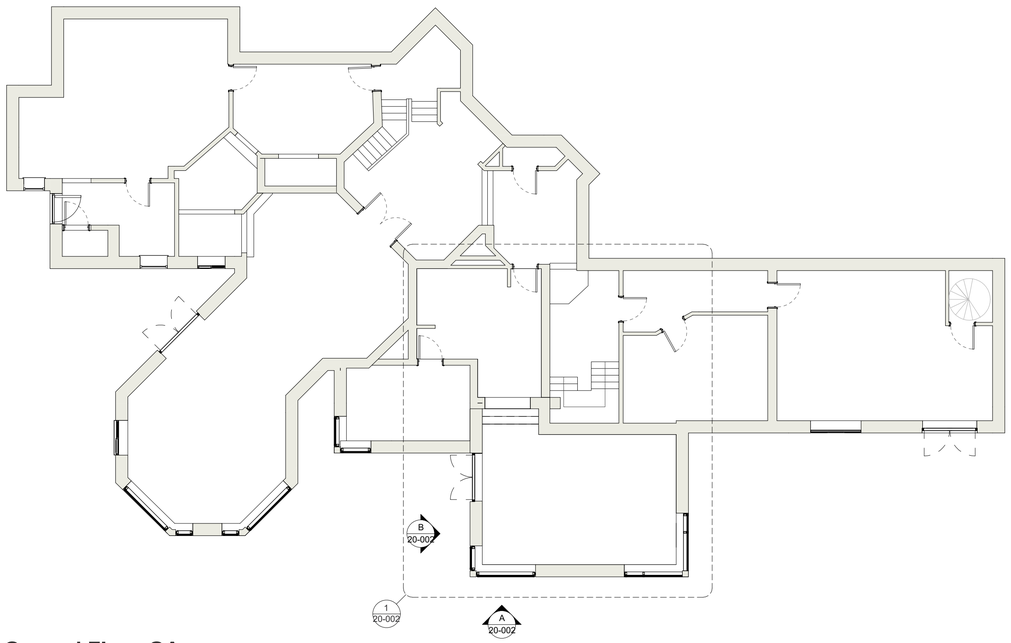


Ground Floor GA

1 : 100

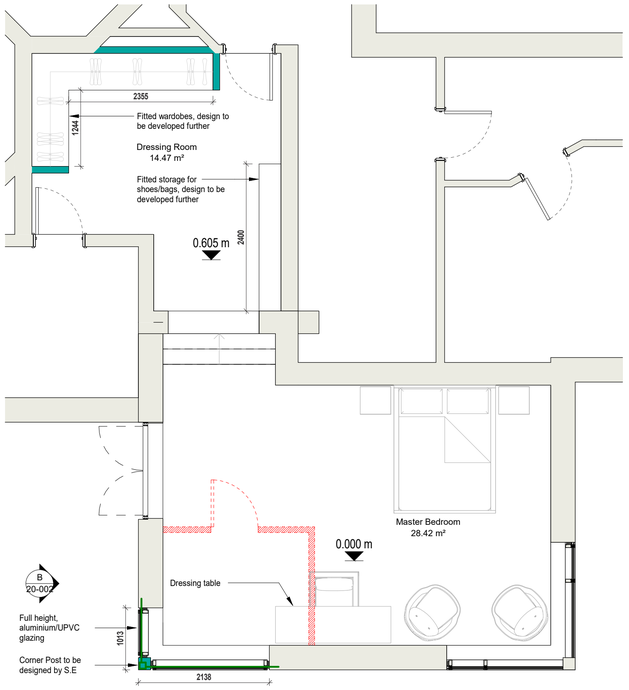

Ground Floor GA - Callout

1 : 50

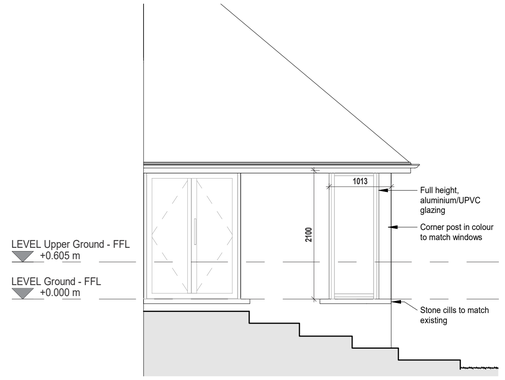

Elevation B

1 : 50

STUDIO.G ARCHITECTURAL

Holmfirth | HD9 1QB
0754 835 3975
www.studiogarchitectural.co.uk

PROJECT
1 BOX INGS LANE
KIRKBURTON

TITLE
PROPOSED PLANS

SCALE
As indicated @ A1

DATE
10/2026

DRAWN
GZ

REVIEWED

SGA REF
26-012

NUMBER
20-002

REVISION

STATUS
PLANNING