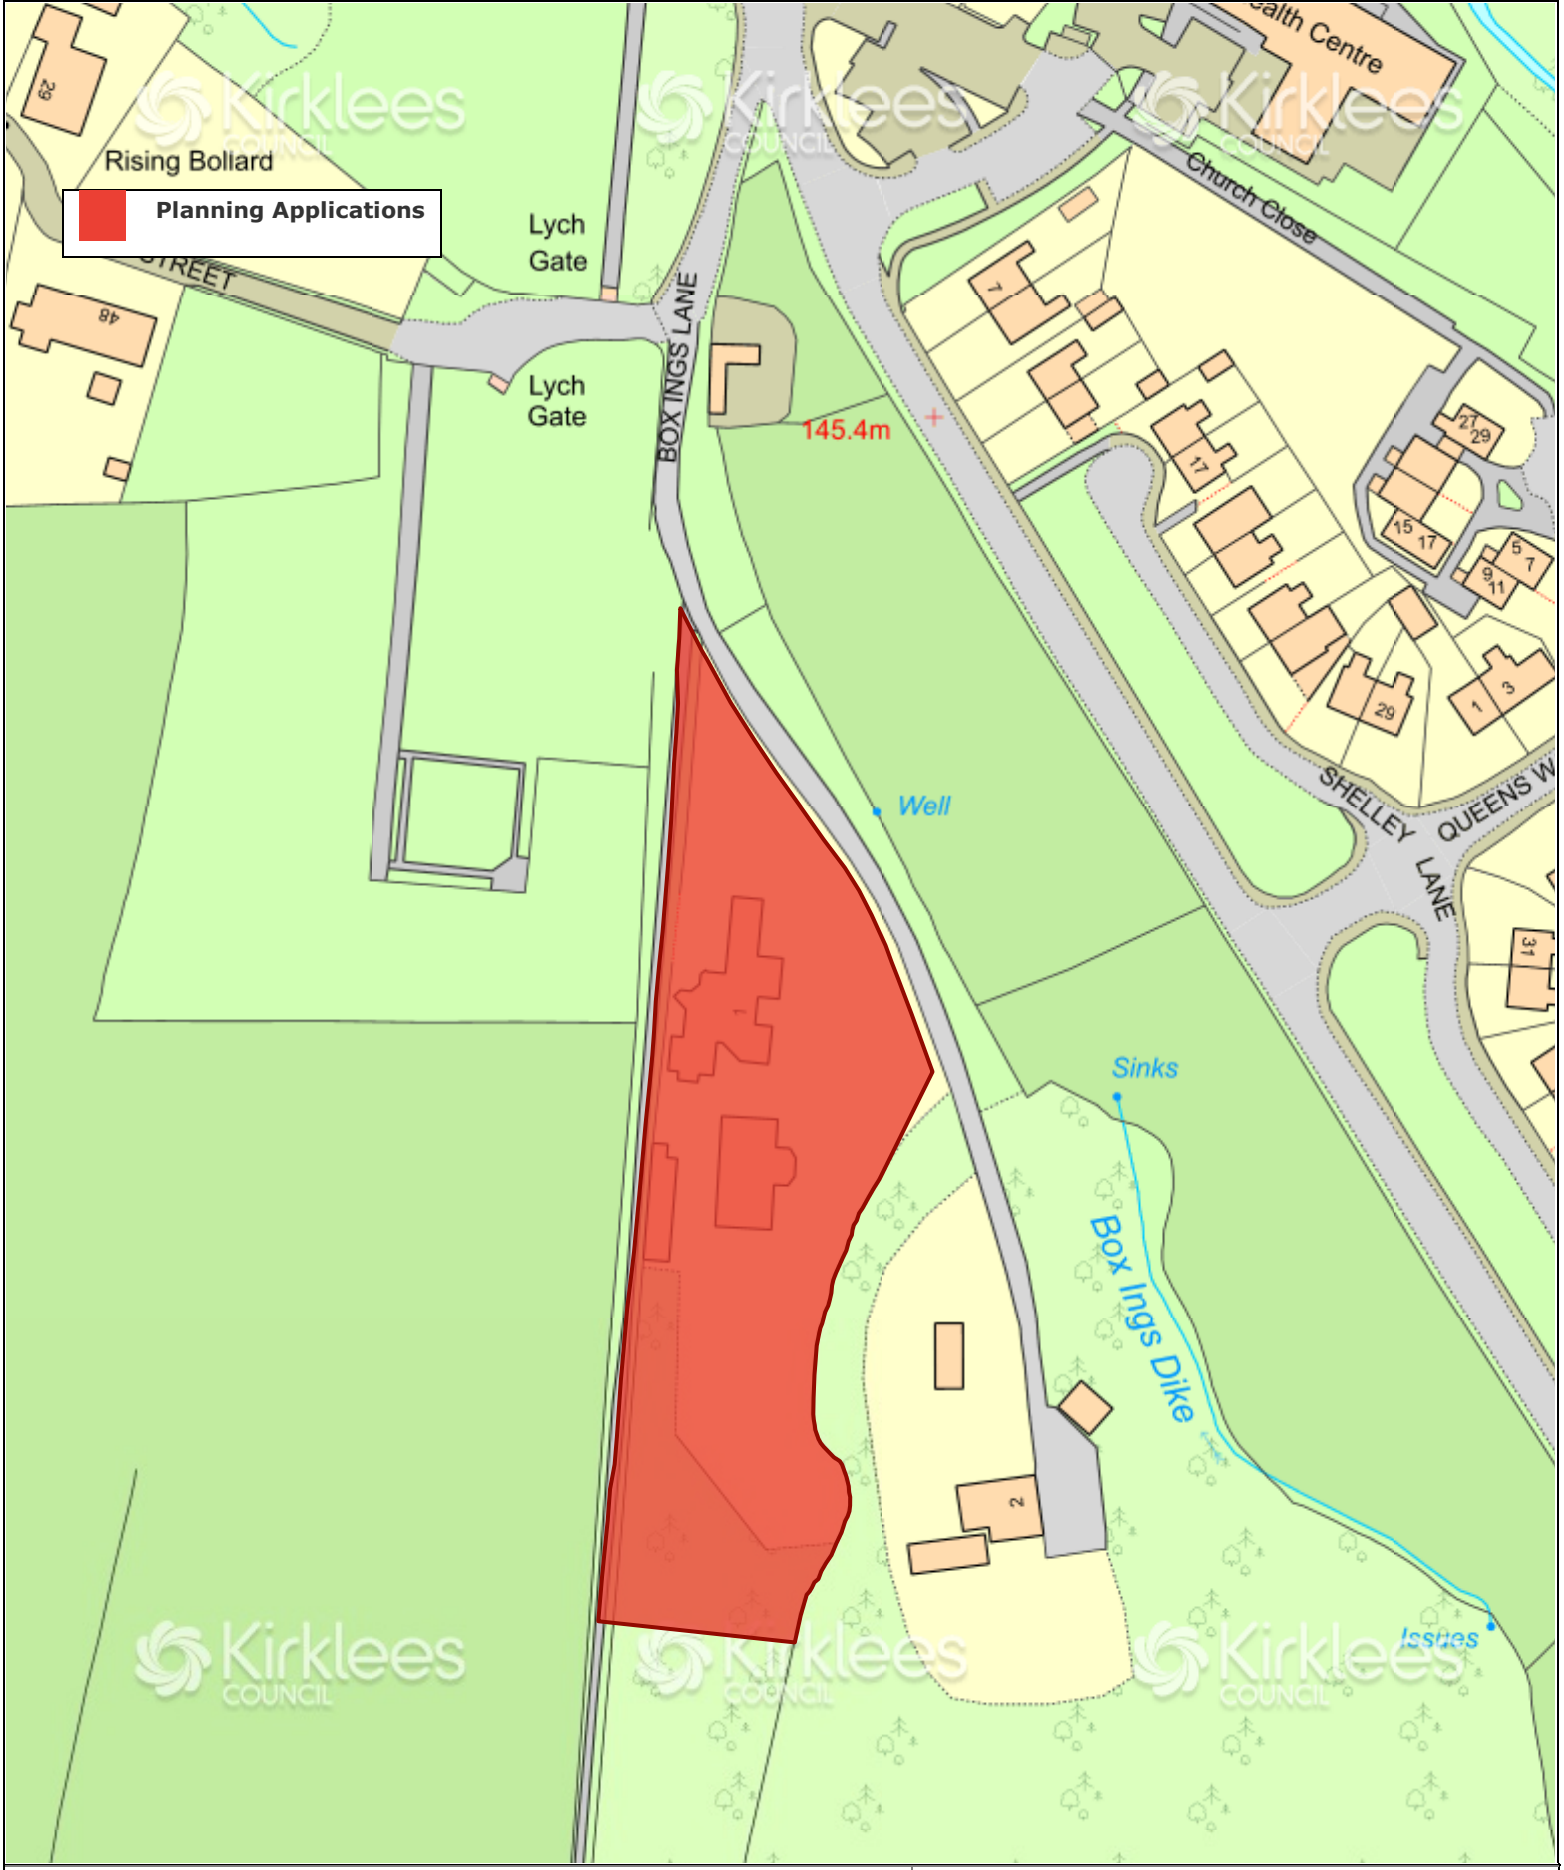


This copy has been produced for Planning & Building Control purposes only
Reproduced from the Ordnance Survey mapping with the permission of the Controller of Her Majesty's Stationery Office © Crown copyright.Unauthorised reproduction infringes Crown copyright and may lead to prosecution or civil proceedings.Kirklees Metropolitan Council - Licence No 100019241, 2021

Planning Applications

Scale: 1:1250

40 M

N

Date: 26/10/2026 11:28