
Cardene Little Lane Wooldale Holmfirth HD9 1QF

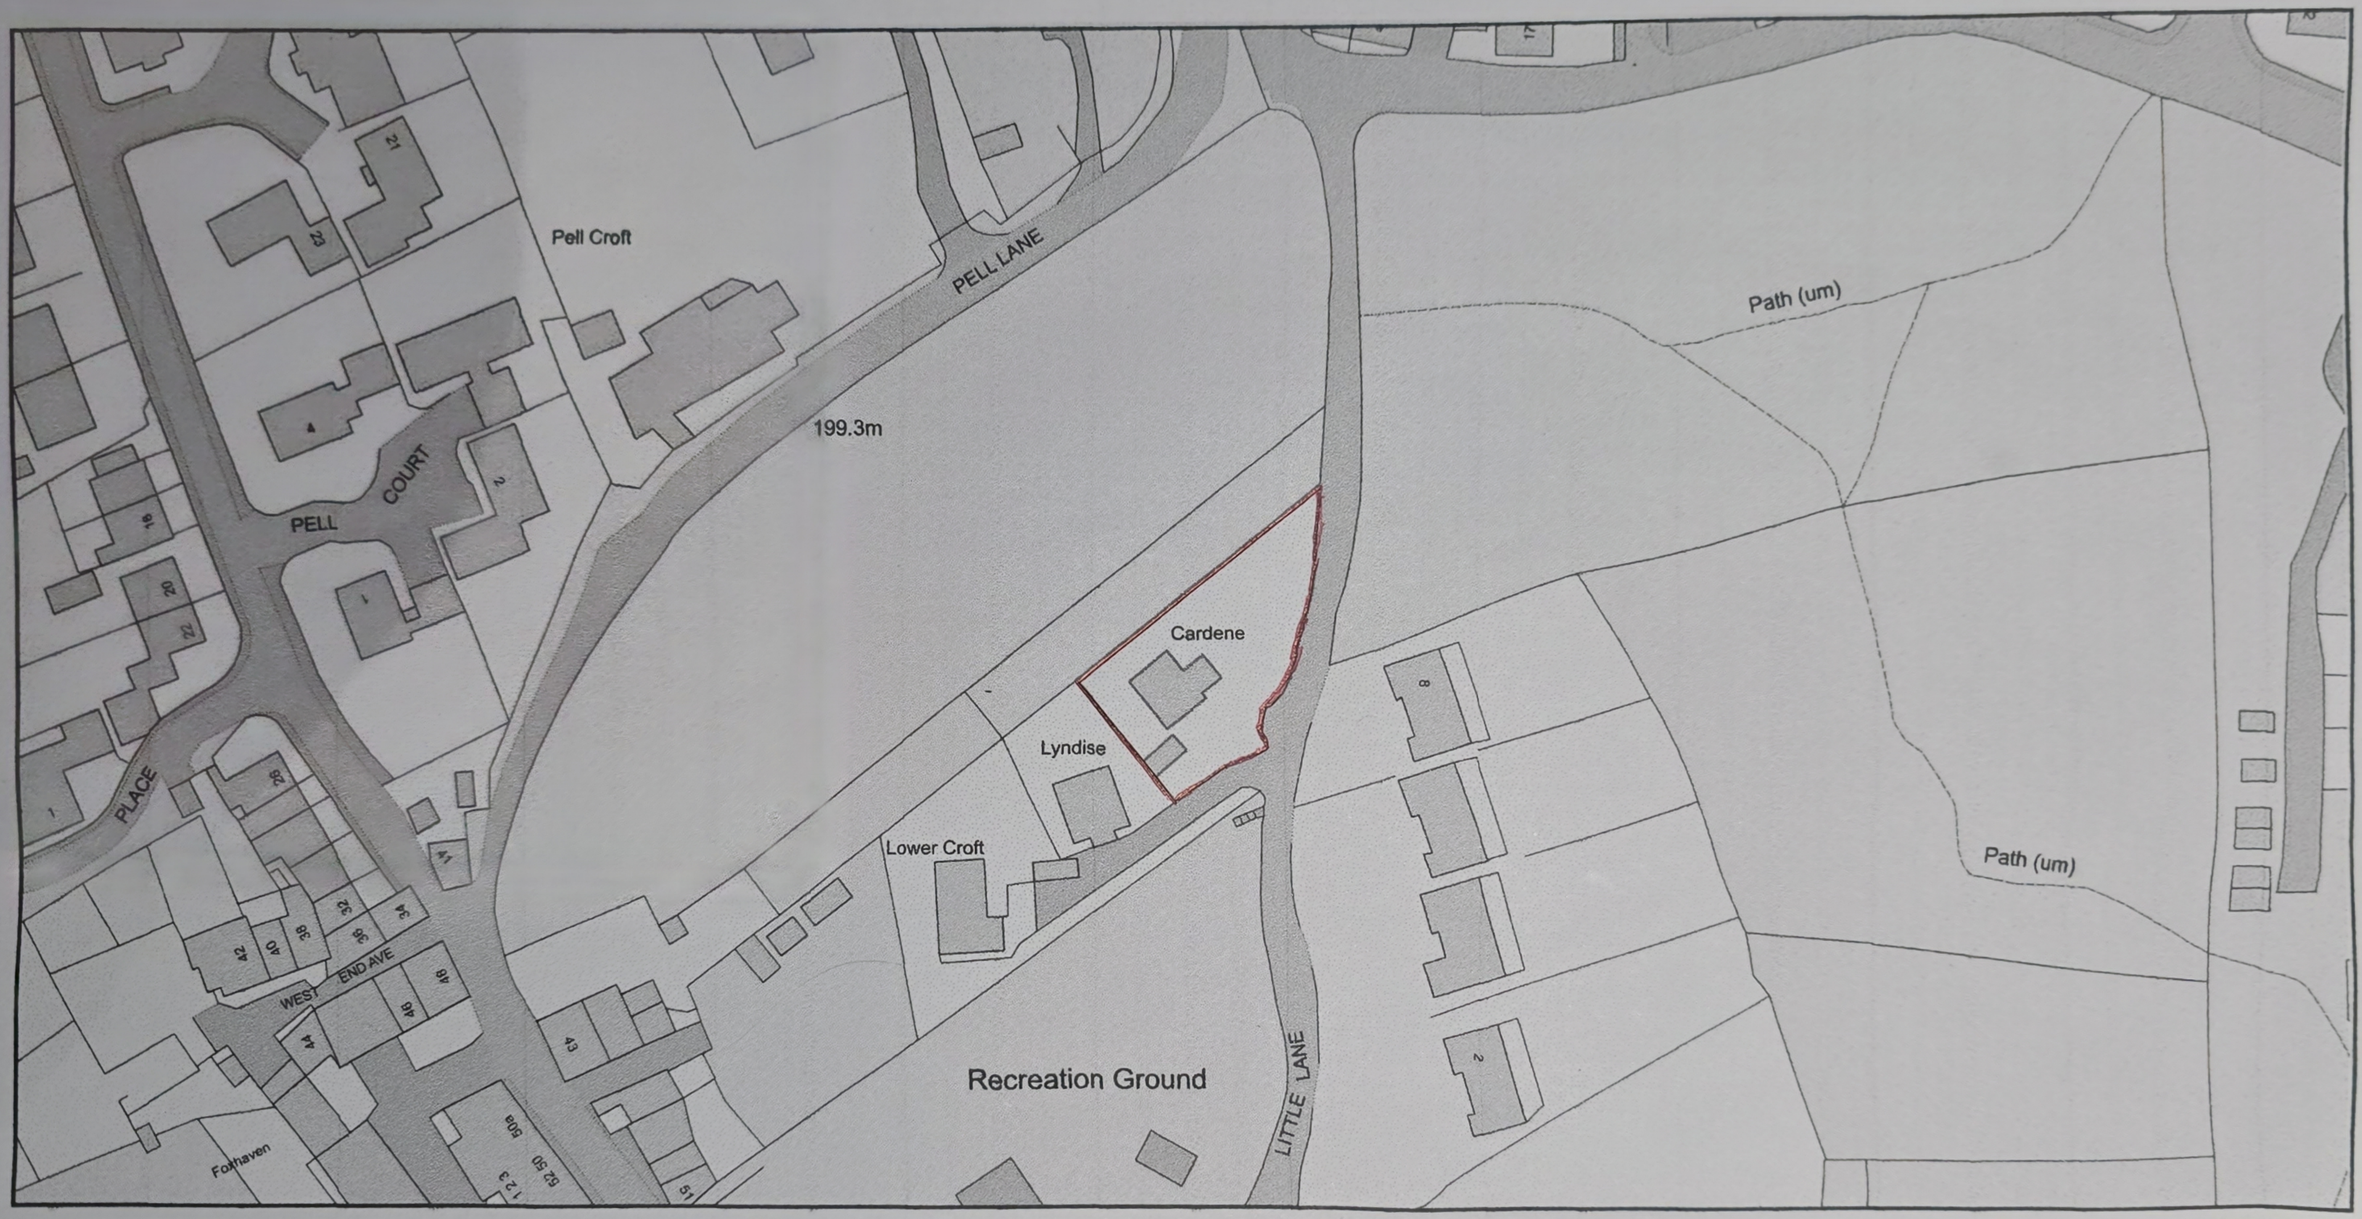

0 50
Metres

N

ReQuestaPlan

Plan Produced for: Gillian Crozier

Date Produced: 26 Oct 2026

Plan Reference Number: TQRQM26299144517334

Scale: 1:1250 @ A4

© Crown copyright and database rights 2025 OS 100042766