
CARR WORKS, UPPER ROAD, BATLEY

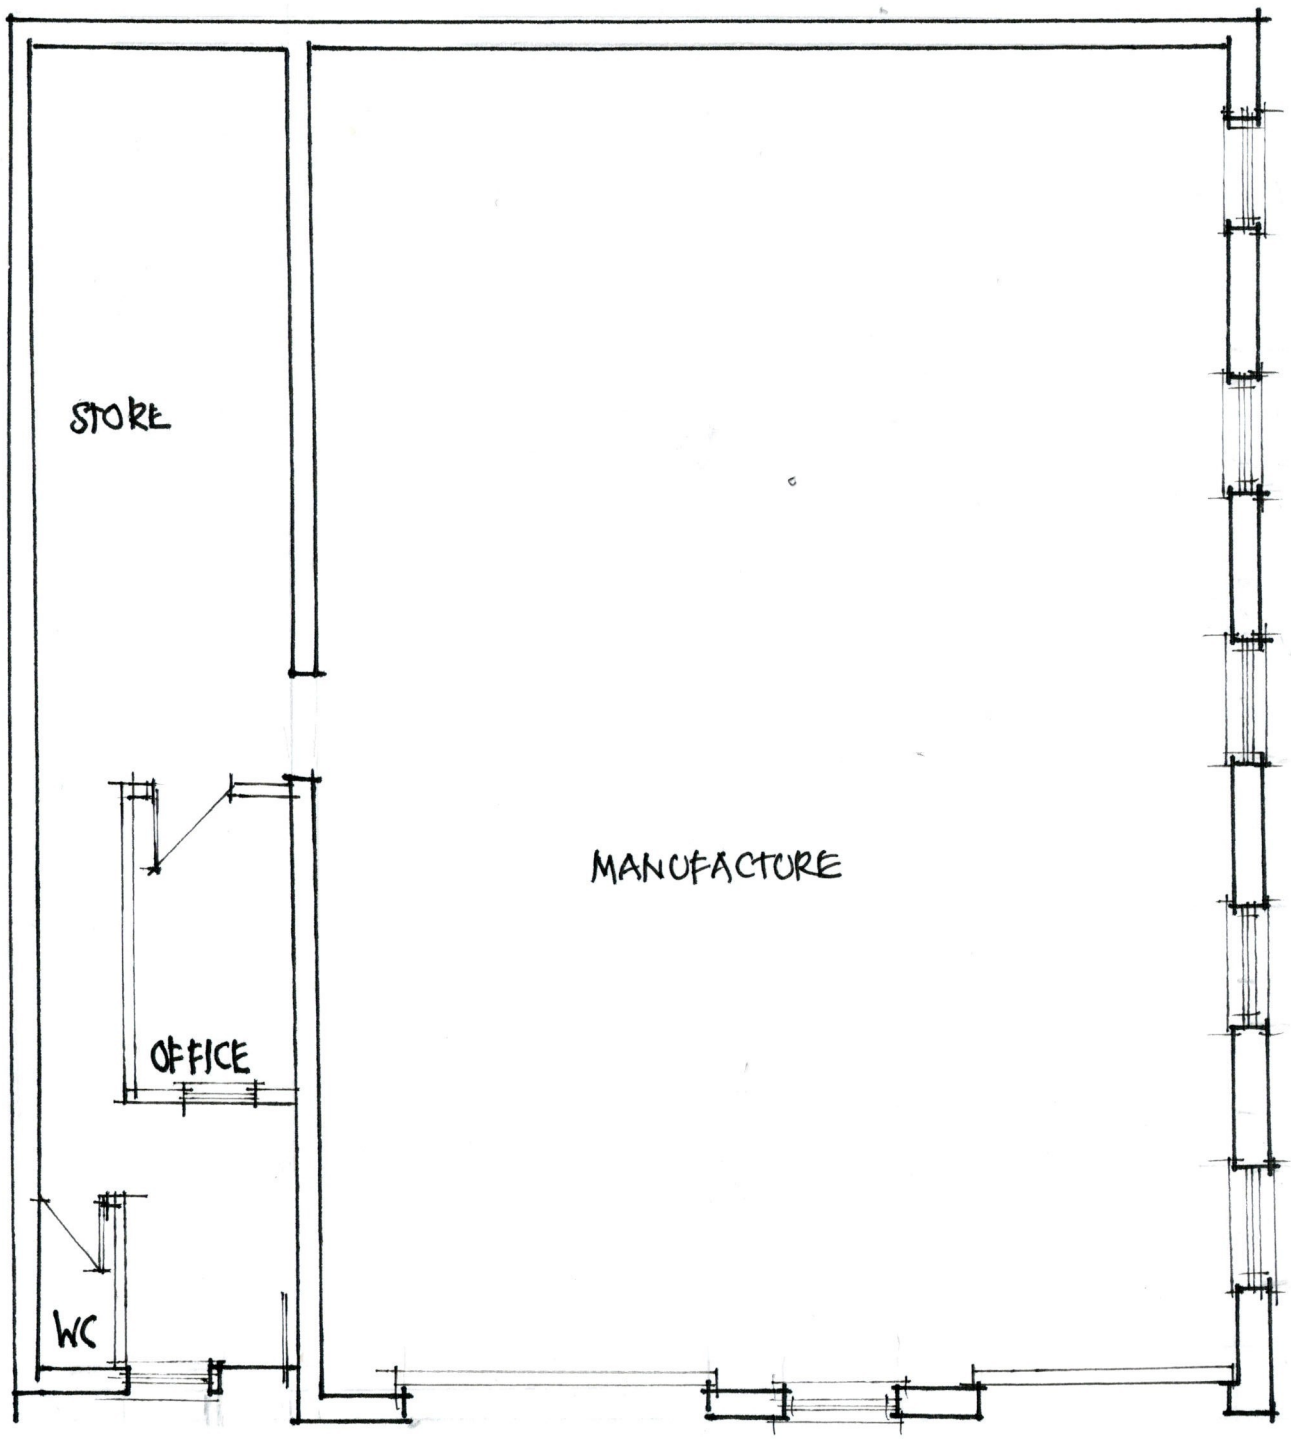

EXISTING LAYOUT

SCALE 1:100