


Solar array for 203 Healey Lane

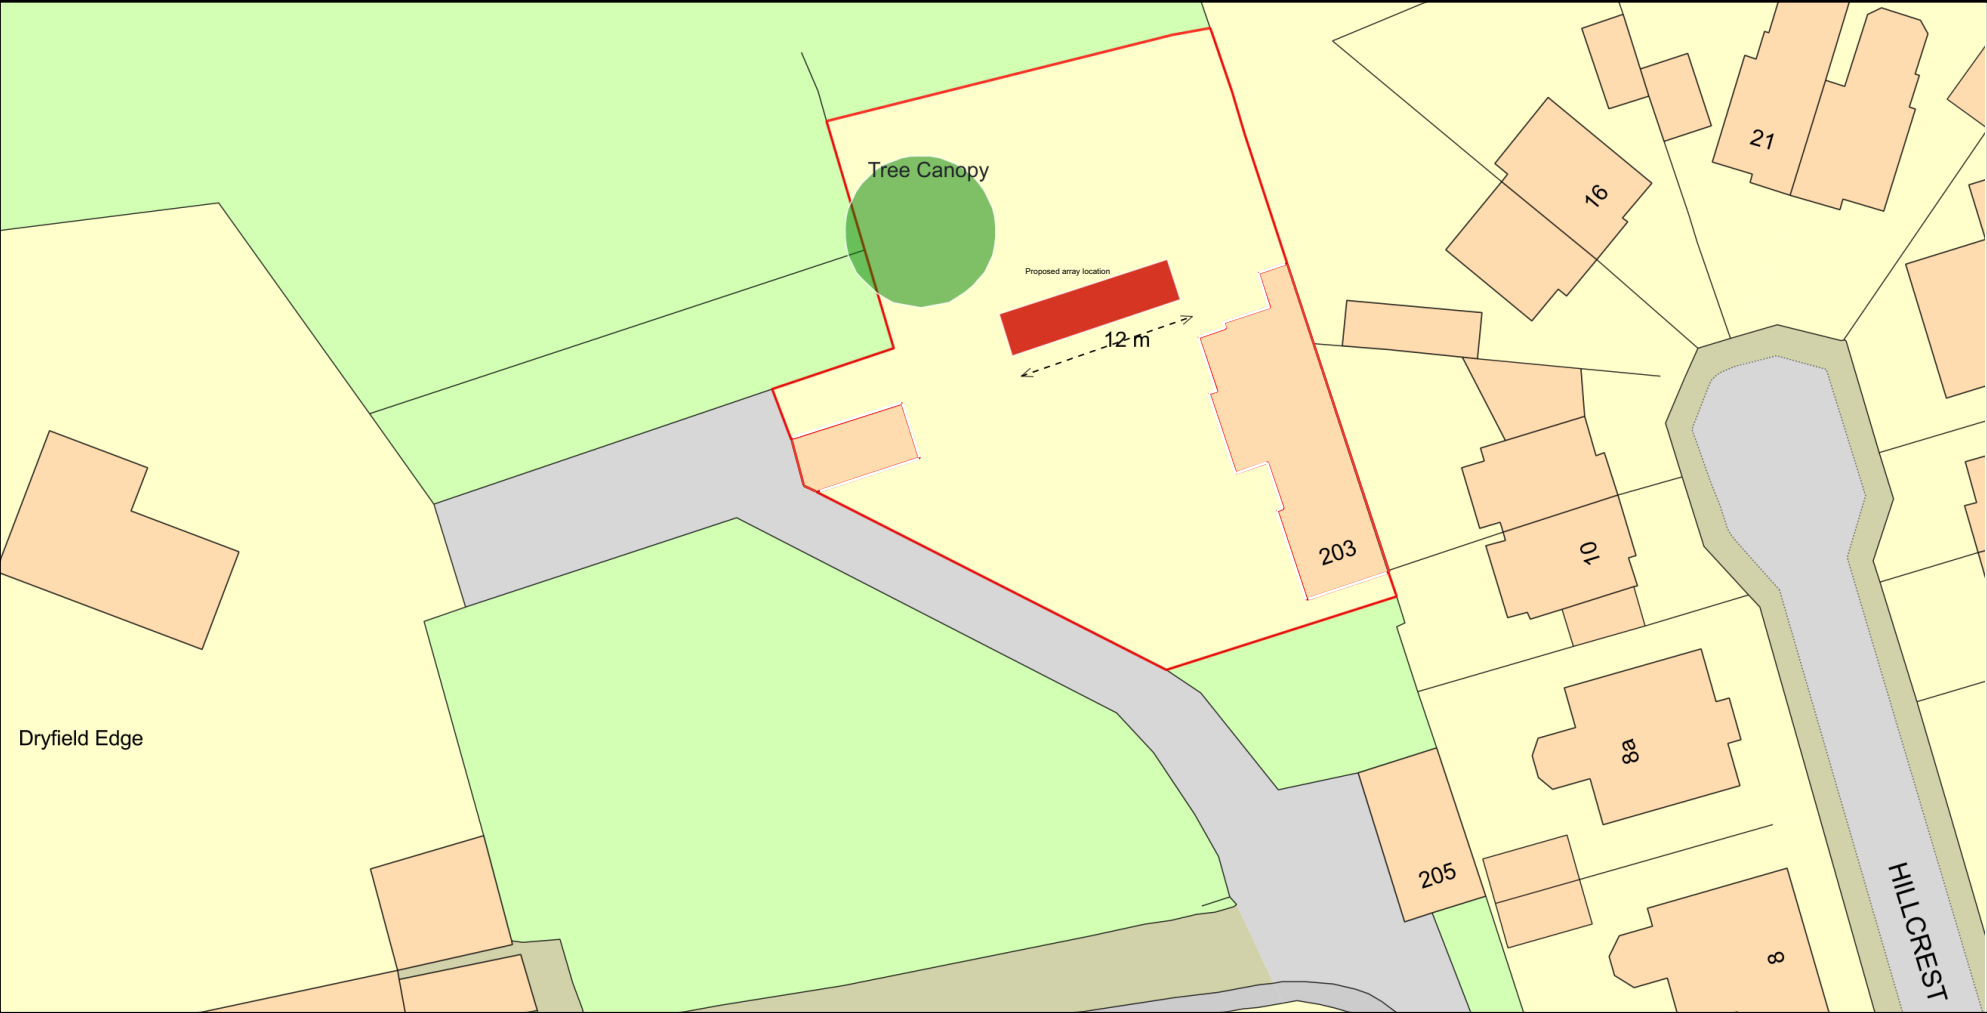

Plan Produced for: Michael Wood
Date Produced: 25 Oct 2026
Plan Reference Number: TQRQM26298175332946
Scale: 1:500 @ A4