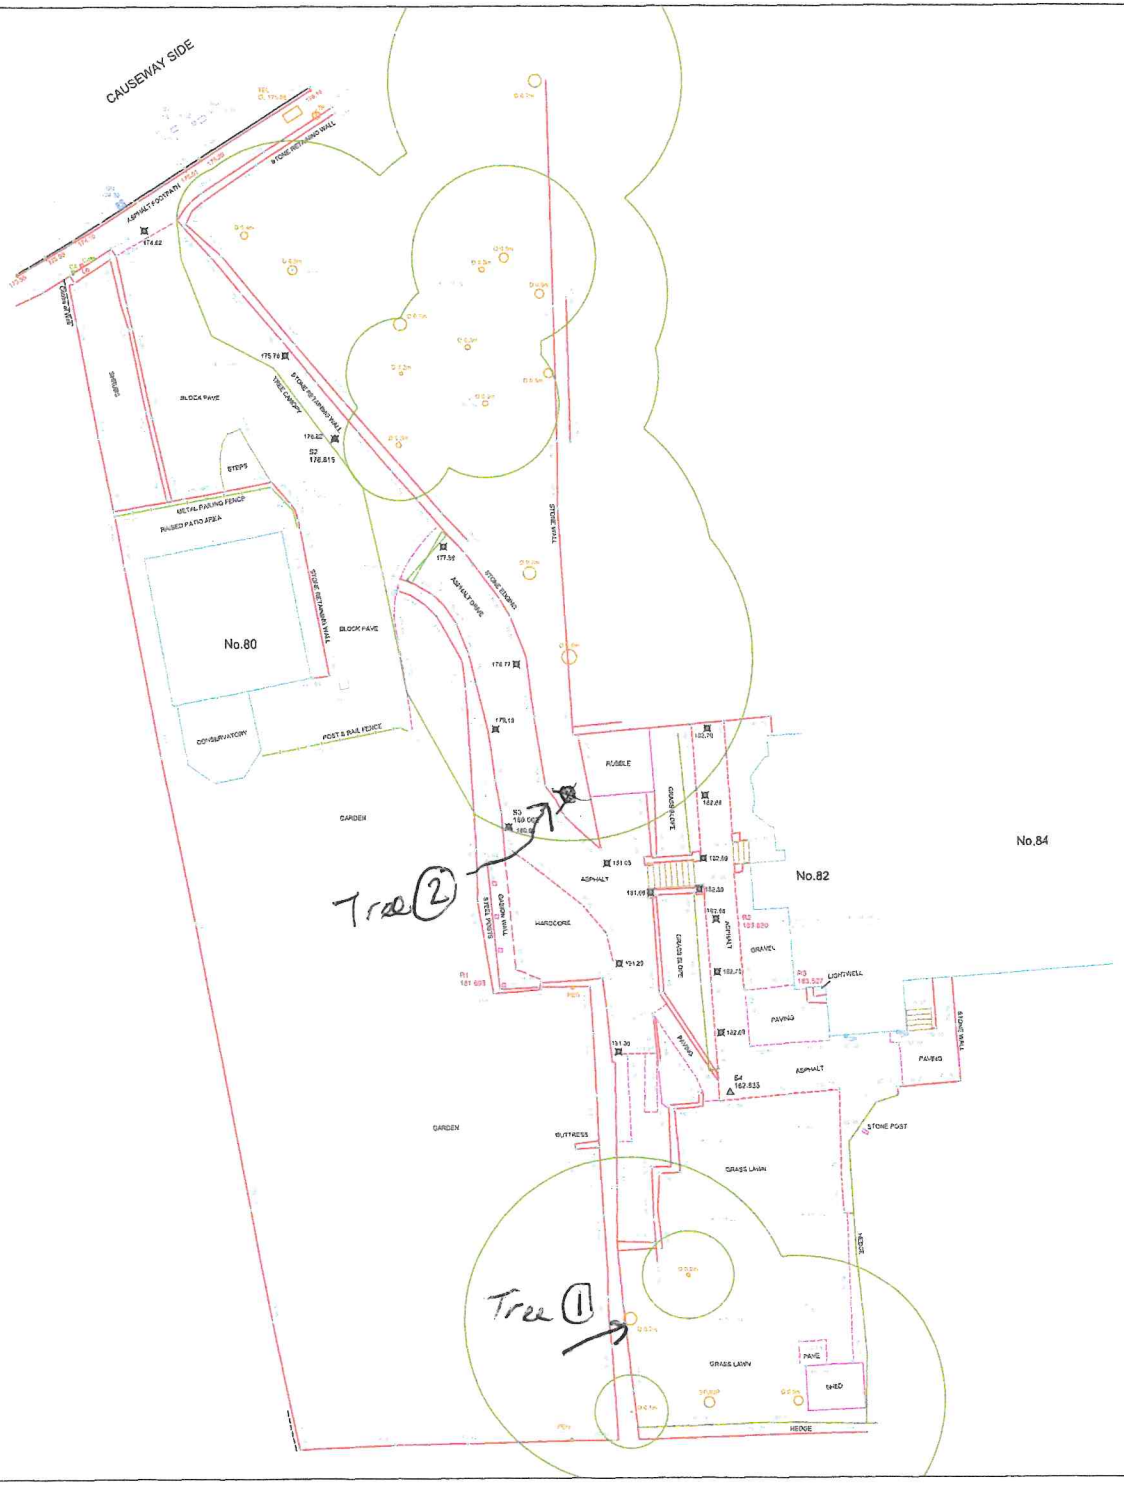


Notes

This drawing and the information contained therein is issued in confidence and is the copyright of Met Geo Environmental Limited. Disclosure of this information to Third Parties and unauthorised copying or replication of this data without approval is forbidden.

Grid : OS National Grid.
Using the OS GPS Network and applying OSTN15 transformation and then removing the scale factor for true distances with a

Datum : OS Level Datum.
Using the OS GPS Network and applying OSGM15 National Geoid Model to obtain local area corrections.

KEY

AIR VALVE	AV	JUNCTION BOX	JB
BENCH MARK	BM	KERB OUTLET	KO
BIN	BN	LAMP POST	LP
BOLLARD	BOL	MANHOLE (CIRCULAR)	MH(C)
BORE HOLE	BH	MANHOLE (RECTANGULAR)	MH(R)
BRITISH TELECOM COVER	BT	MANHOLE (TRIANGULAR)	MH(T)
BUS STOP	BUS	MARKER POST	MKR
CABLE TV COVER	CATV	GULLY	GU
CABLE TV SUPPLY	CTV	PASSING EYE	PE
COLUMN	COL	SIGN POST	SIGN
DROPPED KERB	DK	TELECOM COVER	TC
EARTHING POINT	EP	TELEGRAPH POLE	TP
ELECTRICITY COVER	ELEC	THRESHOLD LEVEL	TH
ELECTRICITY POLE	EP	TRAFFIC LIGHT	TL
FIRE HYDRANT	FH	TRIAL PIT	TP
GAS VALVE	GAS	WASH OUT	WO
GATE		WATER METER	WM
INSPECTION COVER (CIRCULAR)	IC	WATER STOP COCK	WSC
INSPECTION COVER (RECTANGULAR)	IC	WATER STOP VALVE	WSV
TOP OF WALL LEVEL	TOW	TOP OF FENCE LEVEL	TOF
[illegible]	CL	[illegible]	CHL
[illegible]	IL	[illegible]	RL
[illegible]	MTP	[illegible]	MTP
GIRTH OF TREE TRUNK	G	DIAMETER OF TREE TRUNK	D
HEIGHT TO TOP OF TREE CANOPY	H	MULTIPLE TREE	MS

Rev.	Description:	Date:
P01	FIRST ISSUE	12.06.26

Client

ANTHONY NOBLE

Project Address:

ROCK VIEW, CAUSEWAY SIDE, LINTHWAITE

Drawing Title:

TOPOGRAPHICAL SURVEY

Drawn By:	CDF	Checked By:	CL
Date:	JUN'26	Scale:	1 : 200 @ A2
Suitability:		Revision:	P01

Drawing No.

26-2185 - LL - ZZ - ZZ - DR - B- 1000

LUCAS LEE
BUILDING SURVEYORS | PROJECT MANAGERS | QUANTITY SURVEYORS

T 01484 423111 / 0113 249 9994
www.lucaslee.co.uk

All dimensions are in millimetres unless otherwise stated.
Dimensions to be verified on site.
Do not scale.
Drawing not to be reproduced without permission.