
this drawing is copyright and must not
be reproduced without written permission
do NOT SCALE - if in doubt ask

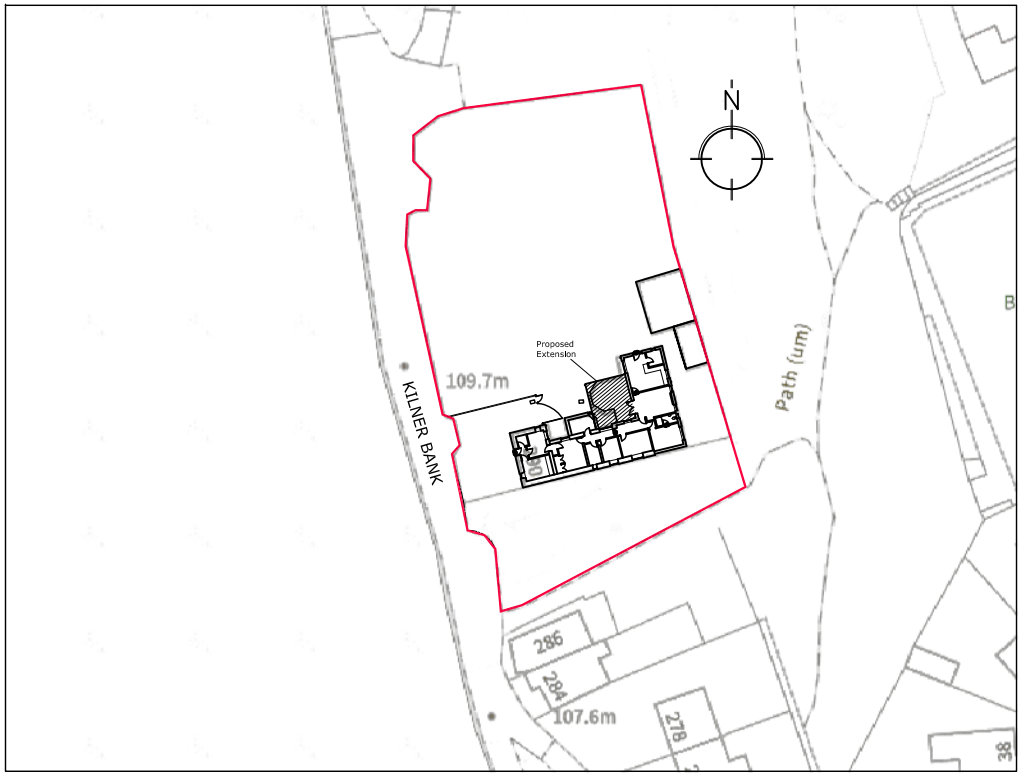

MARK	DATE	REVISION

FORWARD PLANNING
& DESIGN LTD

566 Heaton Road
Heaton
Bradford
BD9 4DQ
West Yorkshire

Tel/Fax: 01274 821143
Mobile: 07813 953886
Email: jeholmes@blueyonder.co.uk

CLIENT
Mr & Mrs M O'rourke

PROJECT
Proposed Single Storey Extension at
290 Kilnerbank, Huddersfield HD5 9EJ

DWG TITLE
Location Plan

DATE	DRAWN BY	DRAWING NO.
Oct 26	JEH	1695/01
SCALE 1:1000@A4	CHECKED BY	