

DO NOT SCALE FROM THIS DRAWING EXCEPT FOR PLANNING PURPOSES ONLY
Copyright reserved

This drawing is issued for the sole & exclusive use of the named recipient. Distribution to any third party is on the strict understanding that no liability is accepted by YMD Boon Ltd for any discrepancies, errors or omissions that may be present & no guarantee is offered as to the accuracy of information shown.
All dimensions to be checked on site & any discrepancies found shall be brought to the attention of YMD Boon Ltd prior to commencement of any building works.

THIS DRAWING IS TO BE READ IN COLOUR PRINT

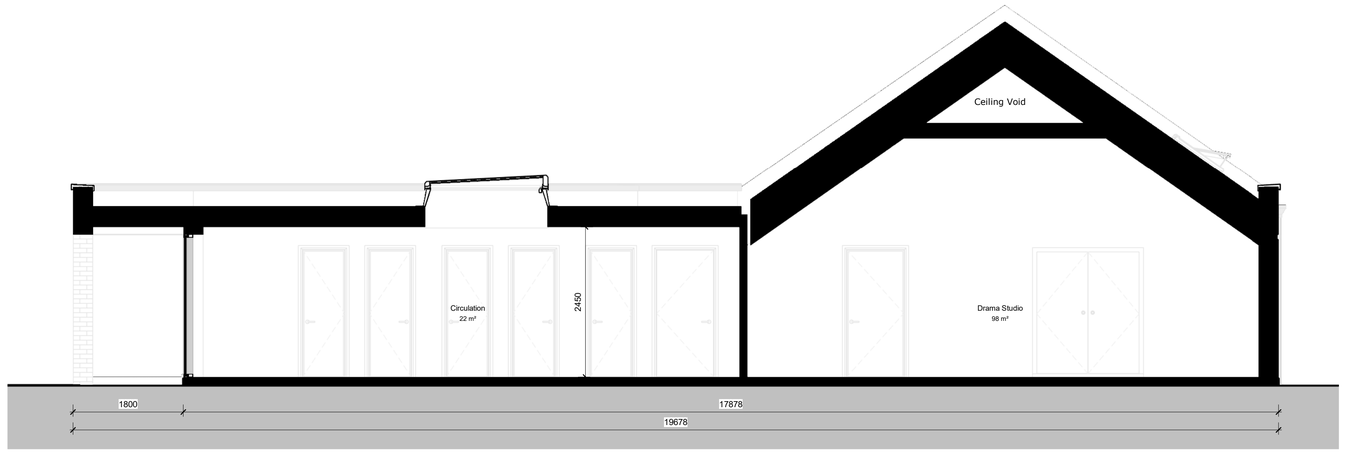

1 **Section AA**
1 : 50

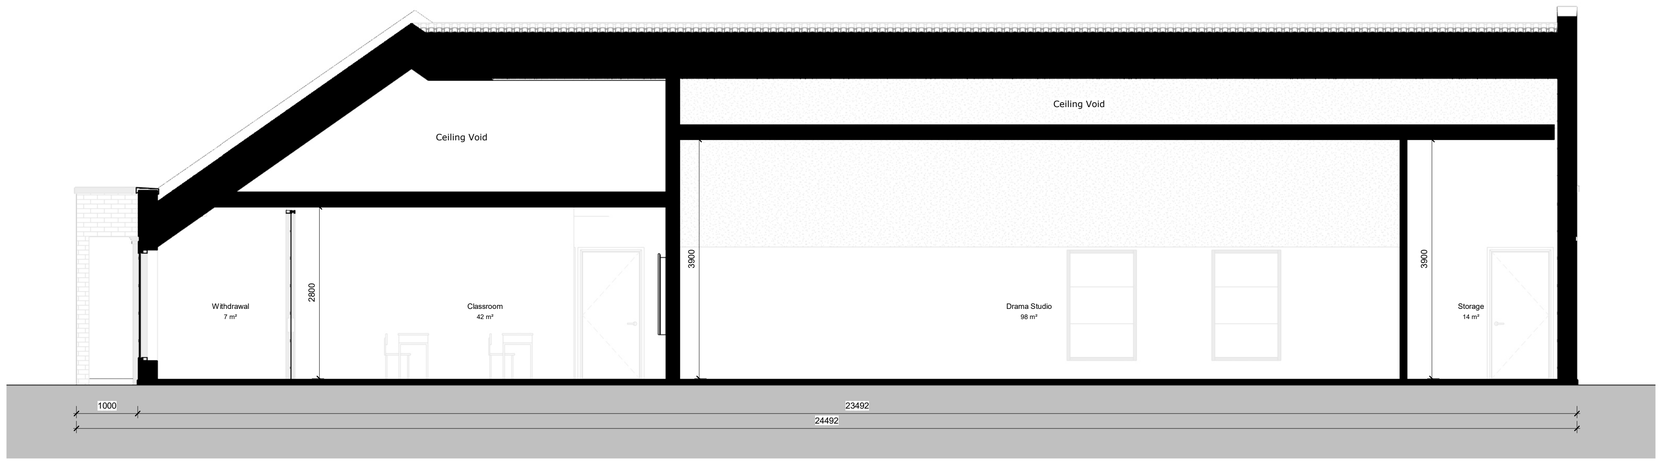

2 **Section BB**
1 : 50

1m 5m

P02	Pre app submission	01.07.26	SL	SL
P01	First issue	22.10.25	XX	ML
Rev		**Date**	**Drawn**	**Chk'd**

PRELIMINARY

ymd boon Architects & Construction Consultants
6b Anson House, Compass Point Business Park Market Harborough, LE16 9HW
Ground Floor, Loxley House, Tottle Road, Nottingham, NG2 1RT
Oak House Buisness Centre, Waterside South, Lincoln, LN5 7FB

Client
Saledine Nook High School Heritage MAT

Project
Block Replacement

Scale **1 : 50** @A1	Date **Oct'25**	Drawn **ML**	
Drawing Title **Proposed Section AA & BB**		Checked **CL**	
Drawing Number **J6332-YMD-01-ZZ-DR-A-0500**	Status **S0**	Revision **P02**	