NORTH

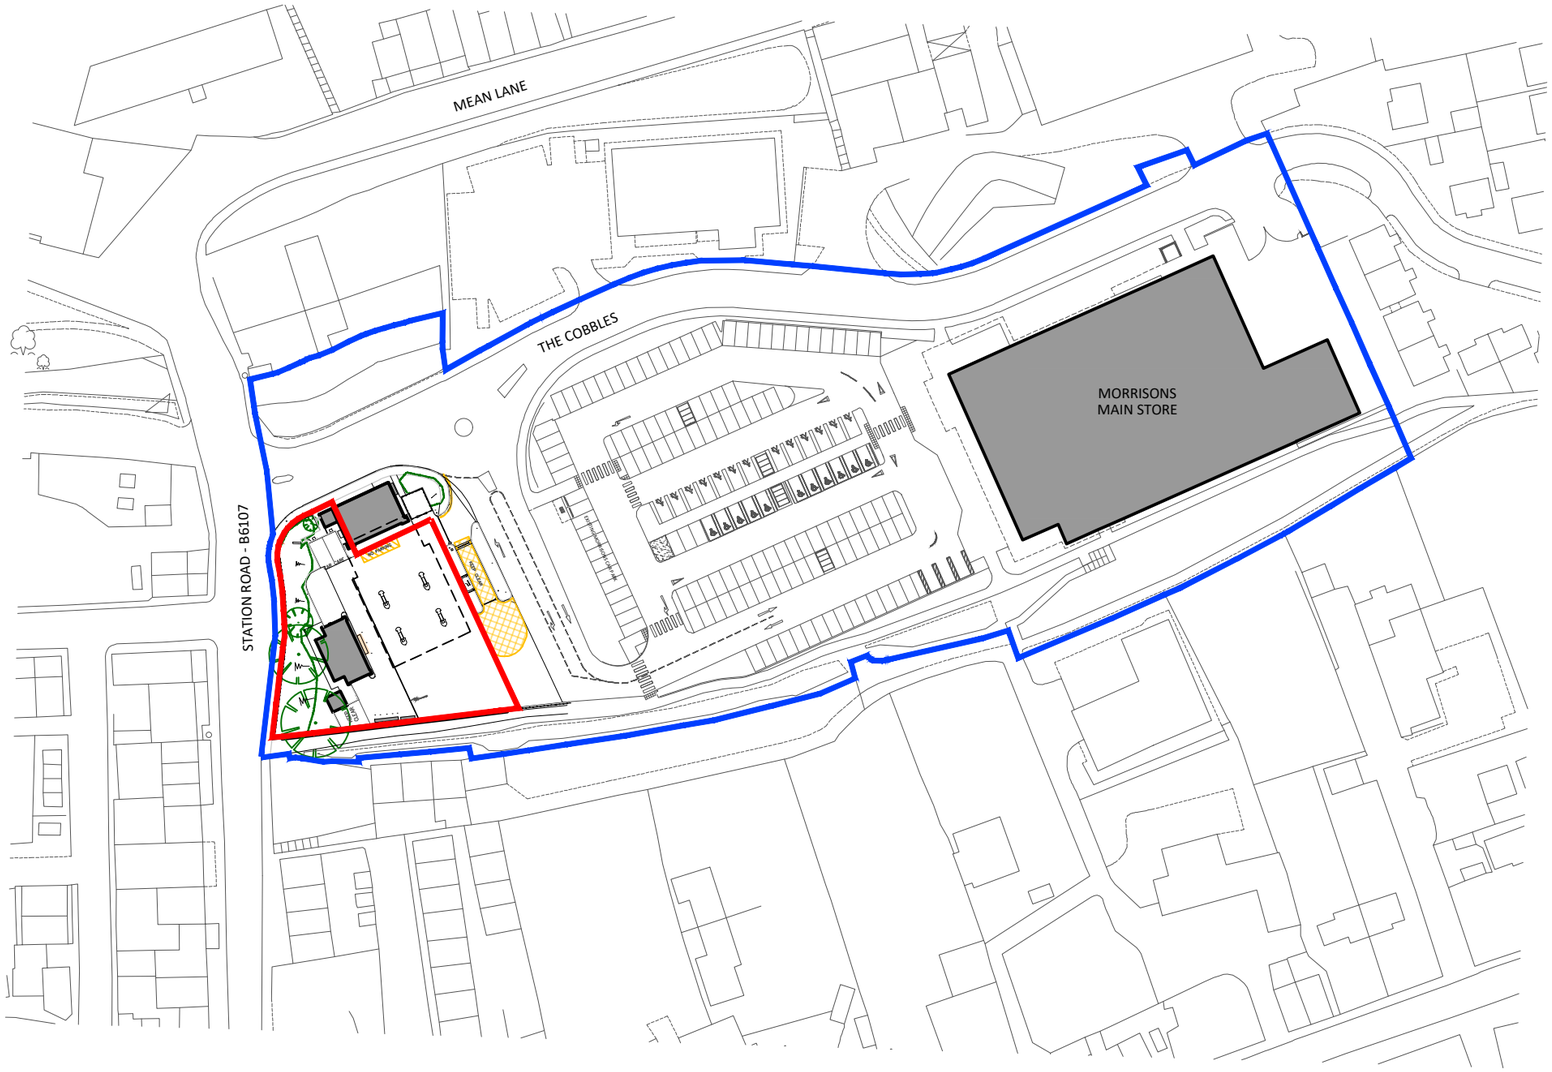

A	21.10.26	Red line adjusted	MDB

PLANNING

PROJECT

MELTHAM (MORRISONS) - FS2227
Station Road, Meltham
Huddersfield, HD9 5NX

TITLE

SITE LOCATION PLAN

CLIENT

MFG

JENNINGS DESIGN
8 Feast Field, Horsforth, Leeds, West Yorkshire, LS18 4TJ
www.jennings-design.com 01274 395422 office@jennings-design.com

Drawn:	Check:	Scale:	Date:
MDB	JHJ	1:1250 @ A3	October 2026

Plan Number: 260708-PLNG2A

0 10 20 30 40 50
SCALE - METRES - 1:1250