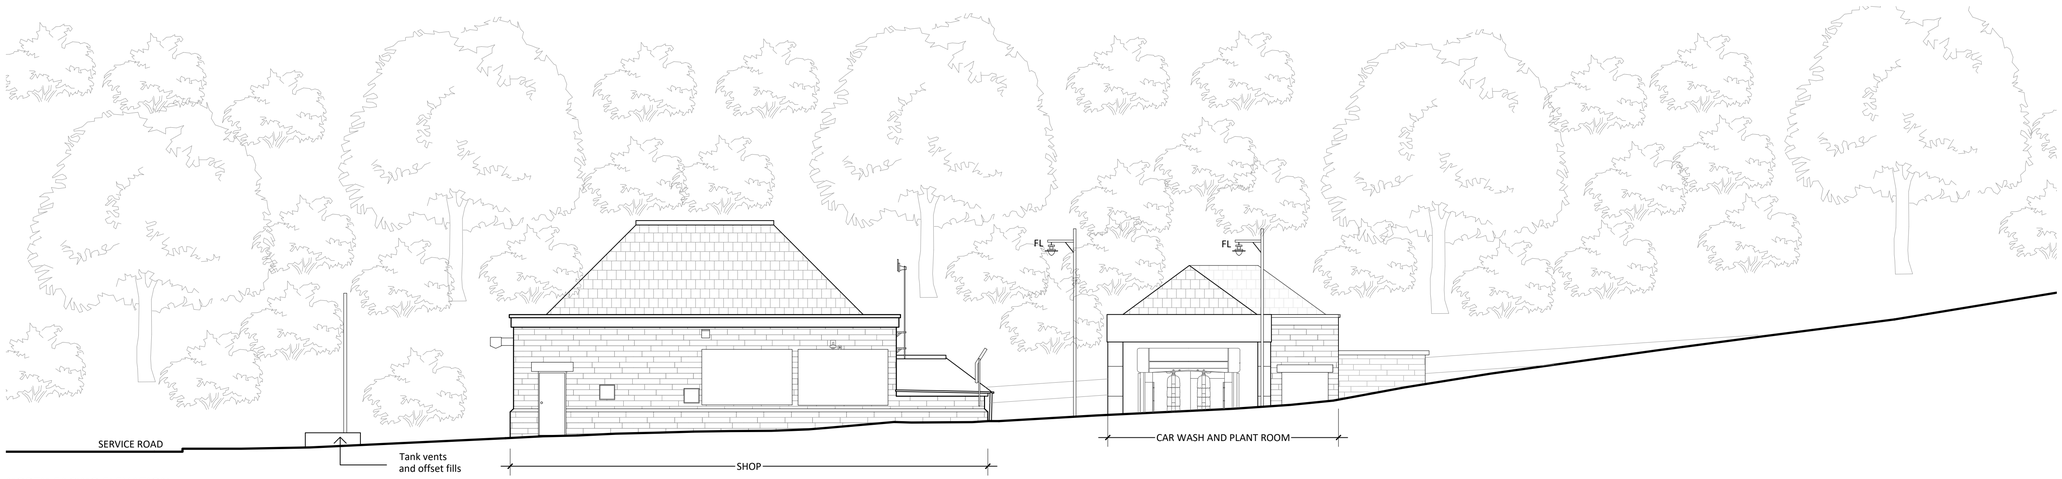

NORTH FACING ELEVATION

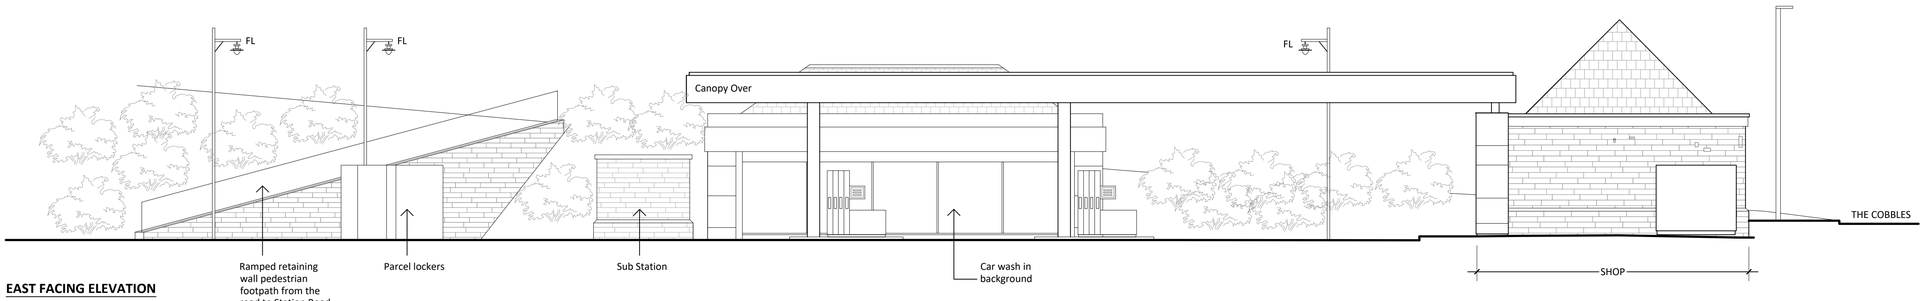

EAST FACING ELEVATION

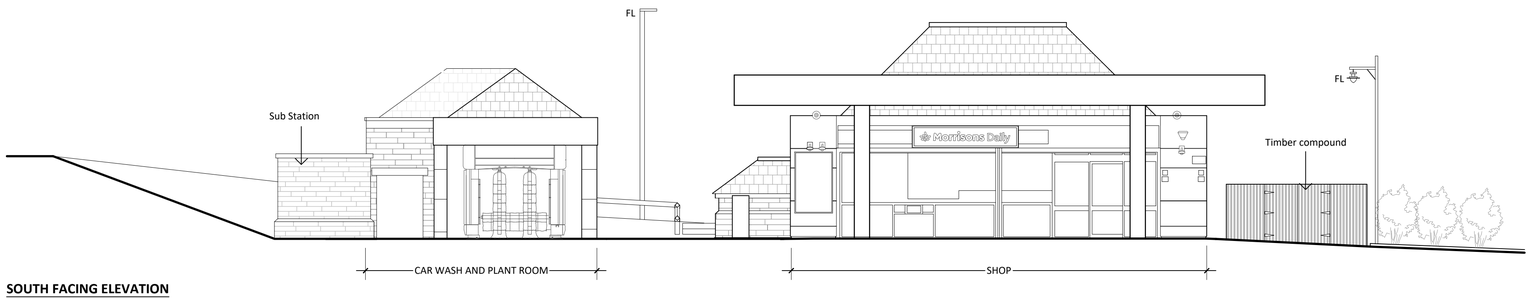

SOUTH FACING ELEVATION

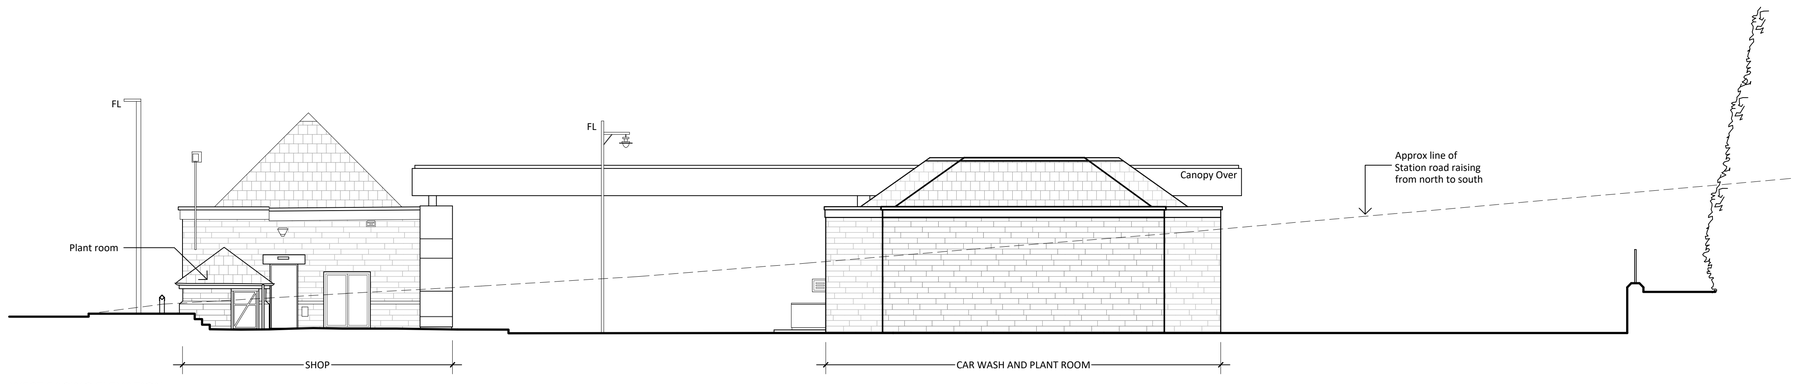

WEST FACING ELEVATION

PLANNING

PROJECT
MELTHAM (MORRISONS) - FS2227
Station Road, Meltham
Huddersfield, HD9 5NX

TITLE
EXISTING SITE ELEVATIONS

CLIENT
MFG

JENNINGS DESIGN
8 Feast Field, Horsforth, Leeds, West Yorkshire, LS18 4TJ
www.jennings-design.com 01274 395422 office@jennings-design.com

Drawn:	Check:	Scale:	Date:
MDB	JHJ	1:100 @ A1	October 2026

Plan Number:
260708-PLNG3

0 5 10
SCALE - METRES - 1:100