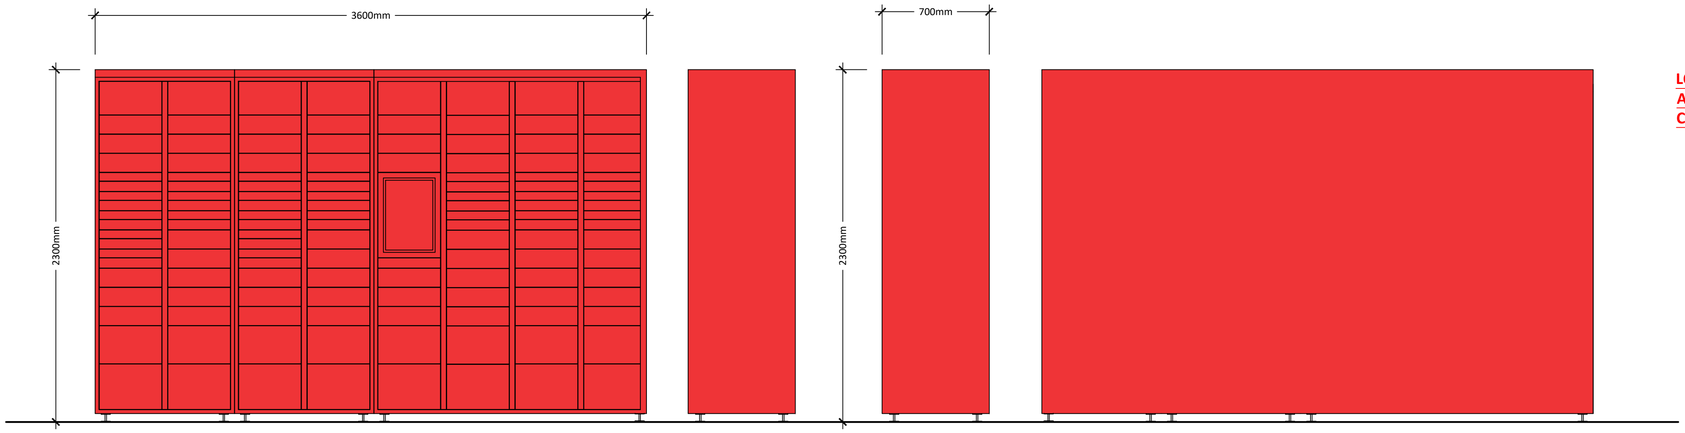

LOCKERS ARE SHOWN INDICATIVELY AND OVERALL SIZING IS SUBJECT TO CONFIRMATION AND BRANDING

LOCKER 1 ELEVATIONS

(SUBJECT TO BRANDING)

SCALE - 1:20 @ A1

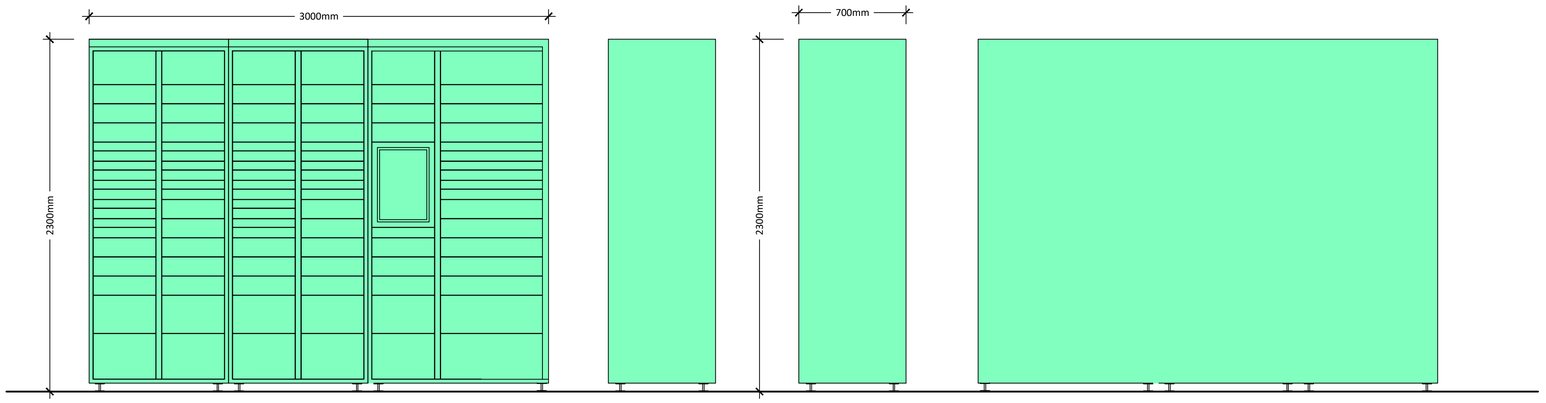

LOCKER 2 ELEVATIONS

(SUBJECT TO BRANDING)

SCALE - 1:20 @ A1

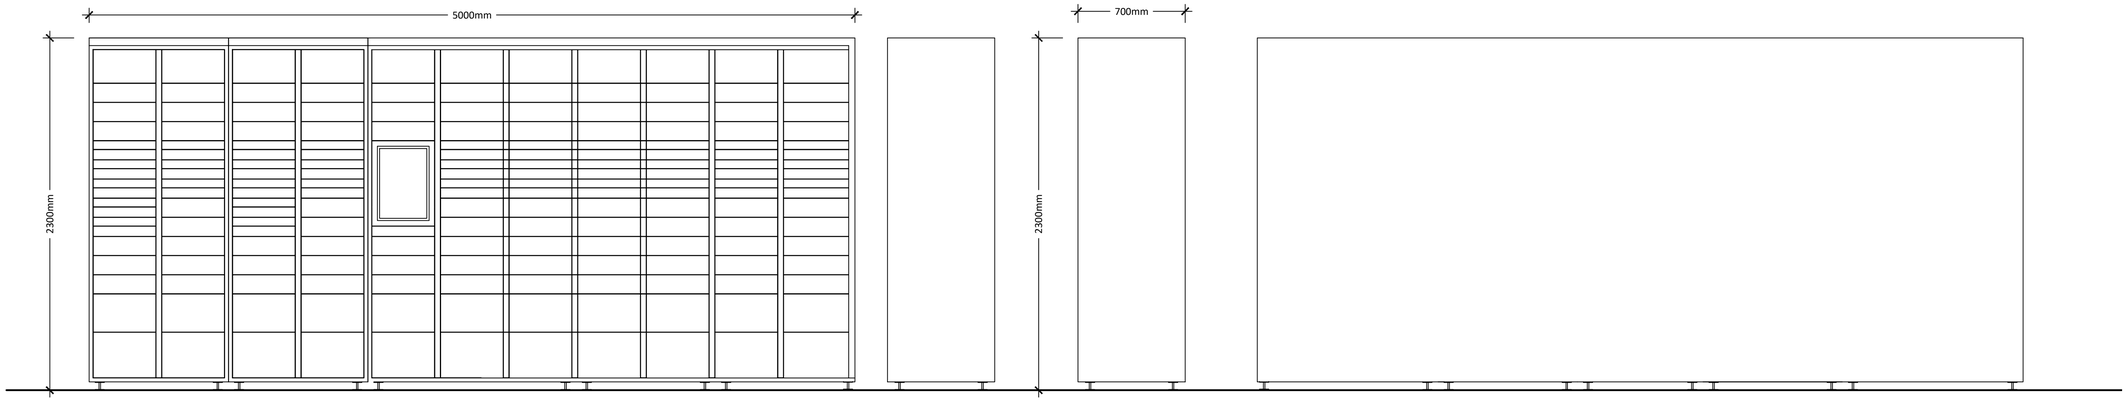

LOCKER 3 ELEVATIONS

(SUBJECT TO BRANDING)

SCALE - 1:20 @ A1

VALET UNITS ARE SHOWN INDICATIVELY AND OVERALL SIZING IS SUBJECT TO CONFIRMATION AND BRANDING

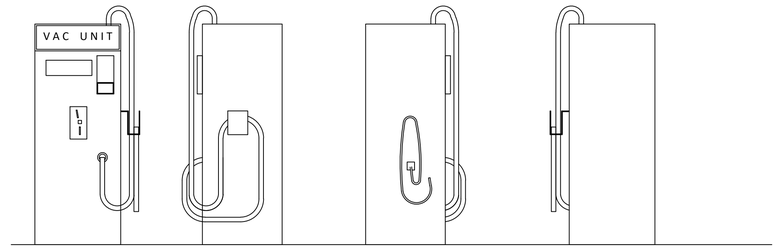

VAC UNIT ELEVATIONS
(External finish subject to branding)

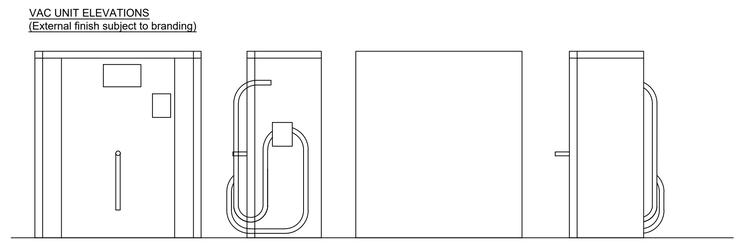

COMBI UNIT ELEVATIONS
(External finish subject to branding)

PLANNING

PROJECT

MELTHAM (MORRISONS) - FS2227

Station Road, Meltham

Huddersfield, HD9 5NX

TITLE

ANCILLARY DETAILS

CLIENT

MFG

JENNINGS DESIGN

8 Feast Field, Horsforth, Leeds, West Yorkshire, LS18 4TJ

www.jennings-design.com 01274 395422 office@jennings-design.com

Drawn:	Check:	Scale:	Date:
MDB	JHJ	1:20 @ A1	November 2026

Plan Number:

260708-PLNG9

0 1 2

SCALE - METRES - 1:20