

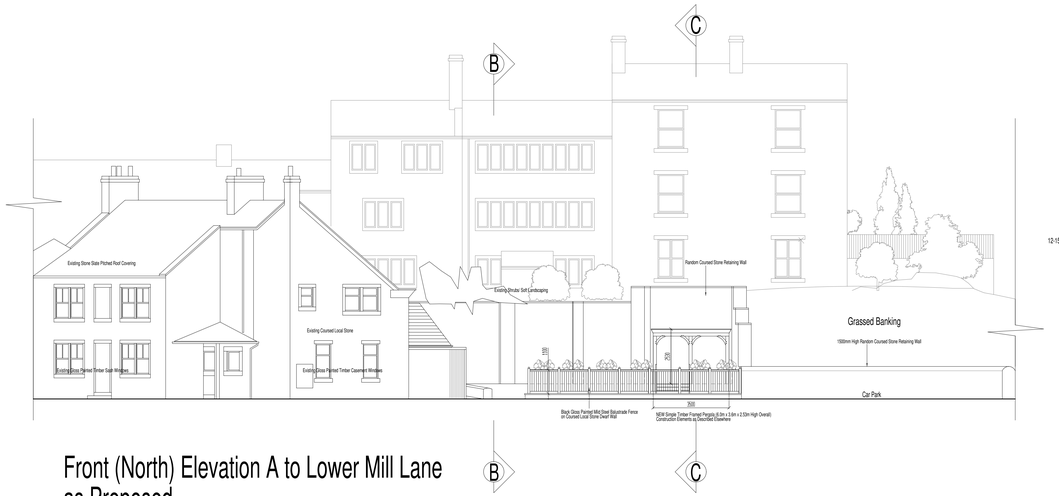


Front (North) Elevation A to Lower Mill Lane
as Proposed

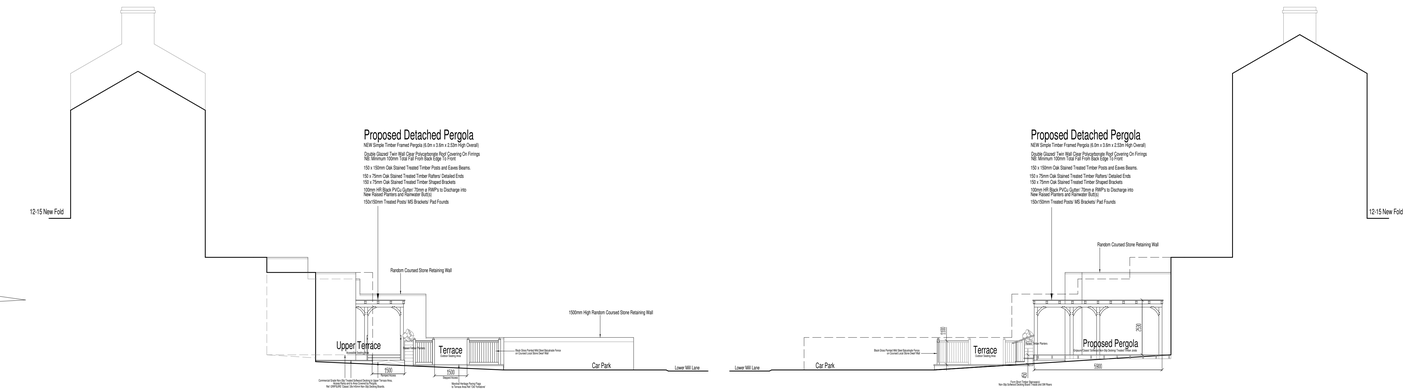


Side (East) Elevation B
as Proposed

Side (West) Sectional Elevation C
as Existing

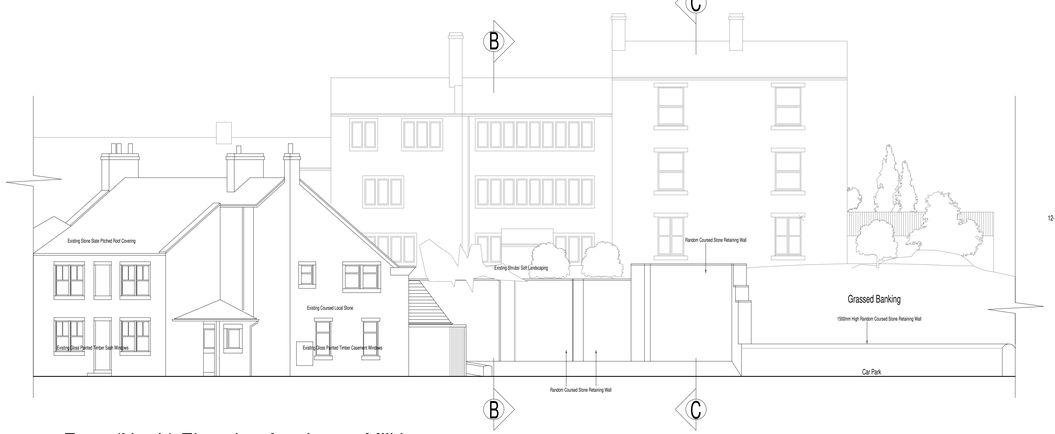

Front (North) Elevation A to Lower Mill Lane
as Existing

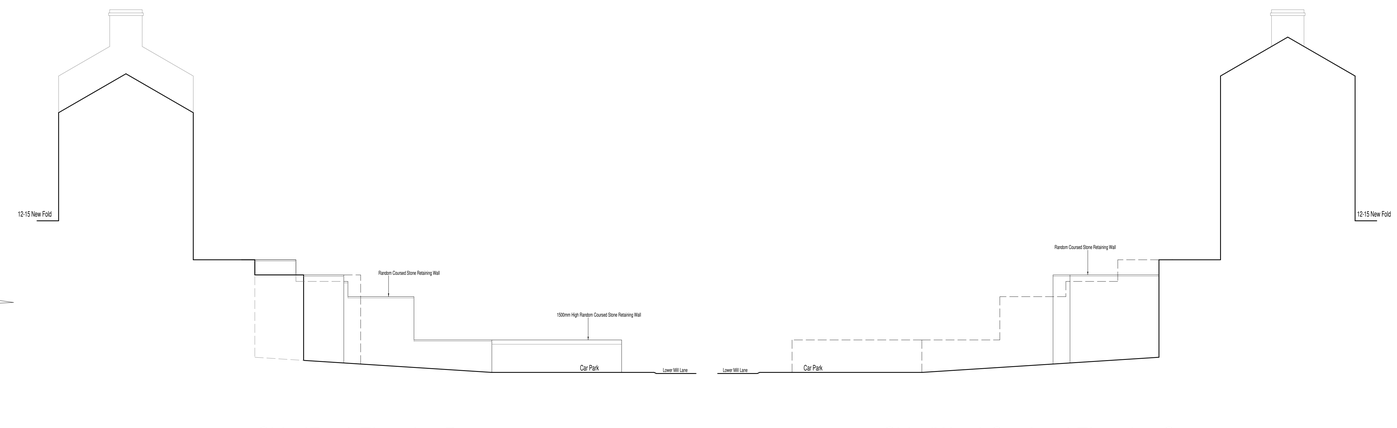

Side (East) Elevation B
as Existing

Side (West) Sectional Elevation C
as Existing

Scale Bar 1:100 @ A0

Please Refer to Drawing No.1357-04 Block Plan for the Elevation Key References

Applied Design Partnership
Project Management • Interior Design • Architecture
2a ROBIN LANE, PUDSEY, WEST YORKSHIRE LS28 7BN
Tel. 07973 815846
email : davis@adpdesignpartnership.co.uk

Site
Elephant & Castle
Hollowgate, Holmfirth,
Huddersfield HD9 2DG

Title
Elevations as
Existing and Proposed

Drawing Ref.	Drawing No.	Revision
	1357-03	
Scale	Drawn	Date
1:100 @ A0	DM	