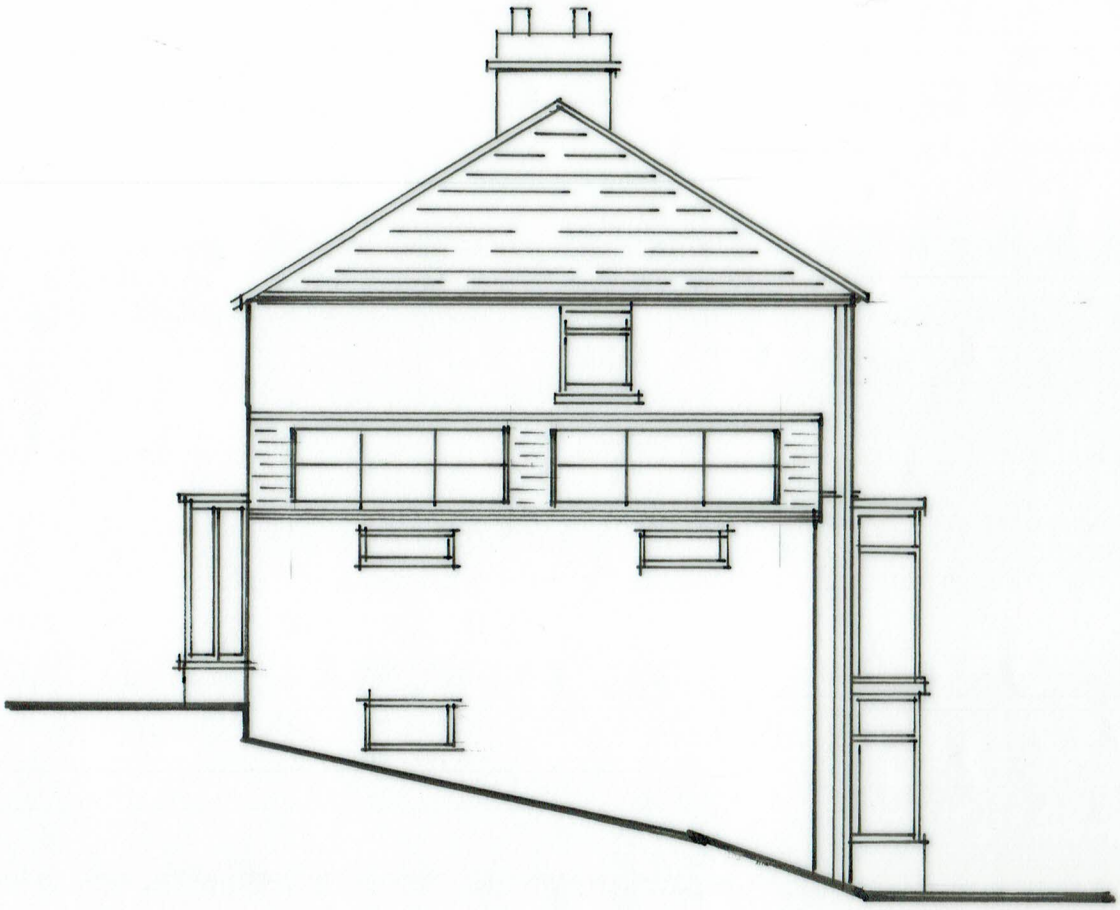


Rroposed Side Elevation

DESCRIPTION

Revised side elevation showing PV solar panels to roof

SCALE 1:100 at A4

DRAWING NO.

101/10/2026

Rev B

247 New Hey Road

Huddersfield.