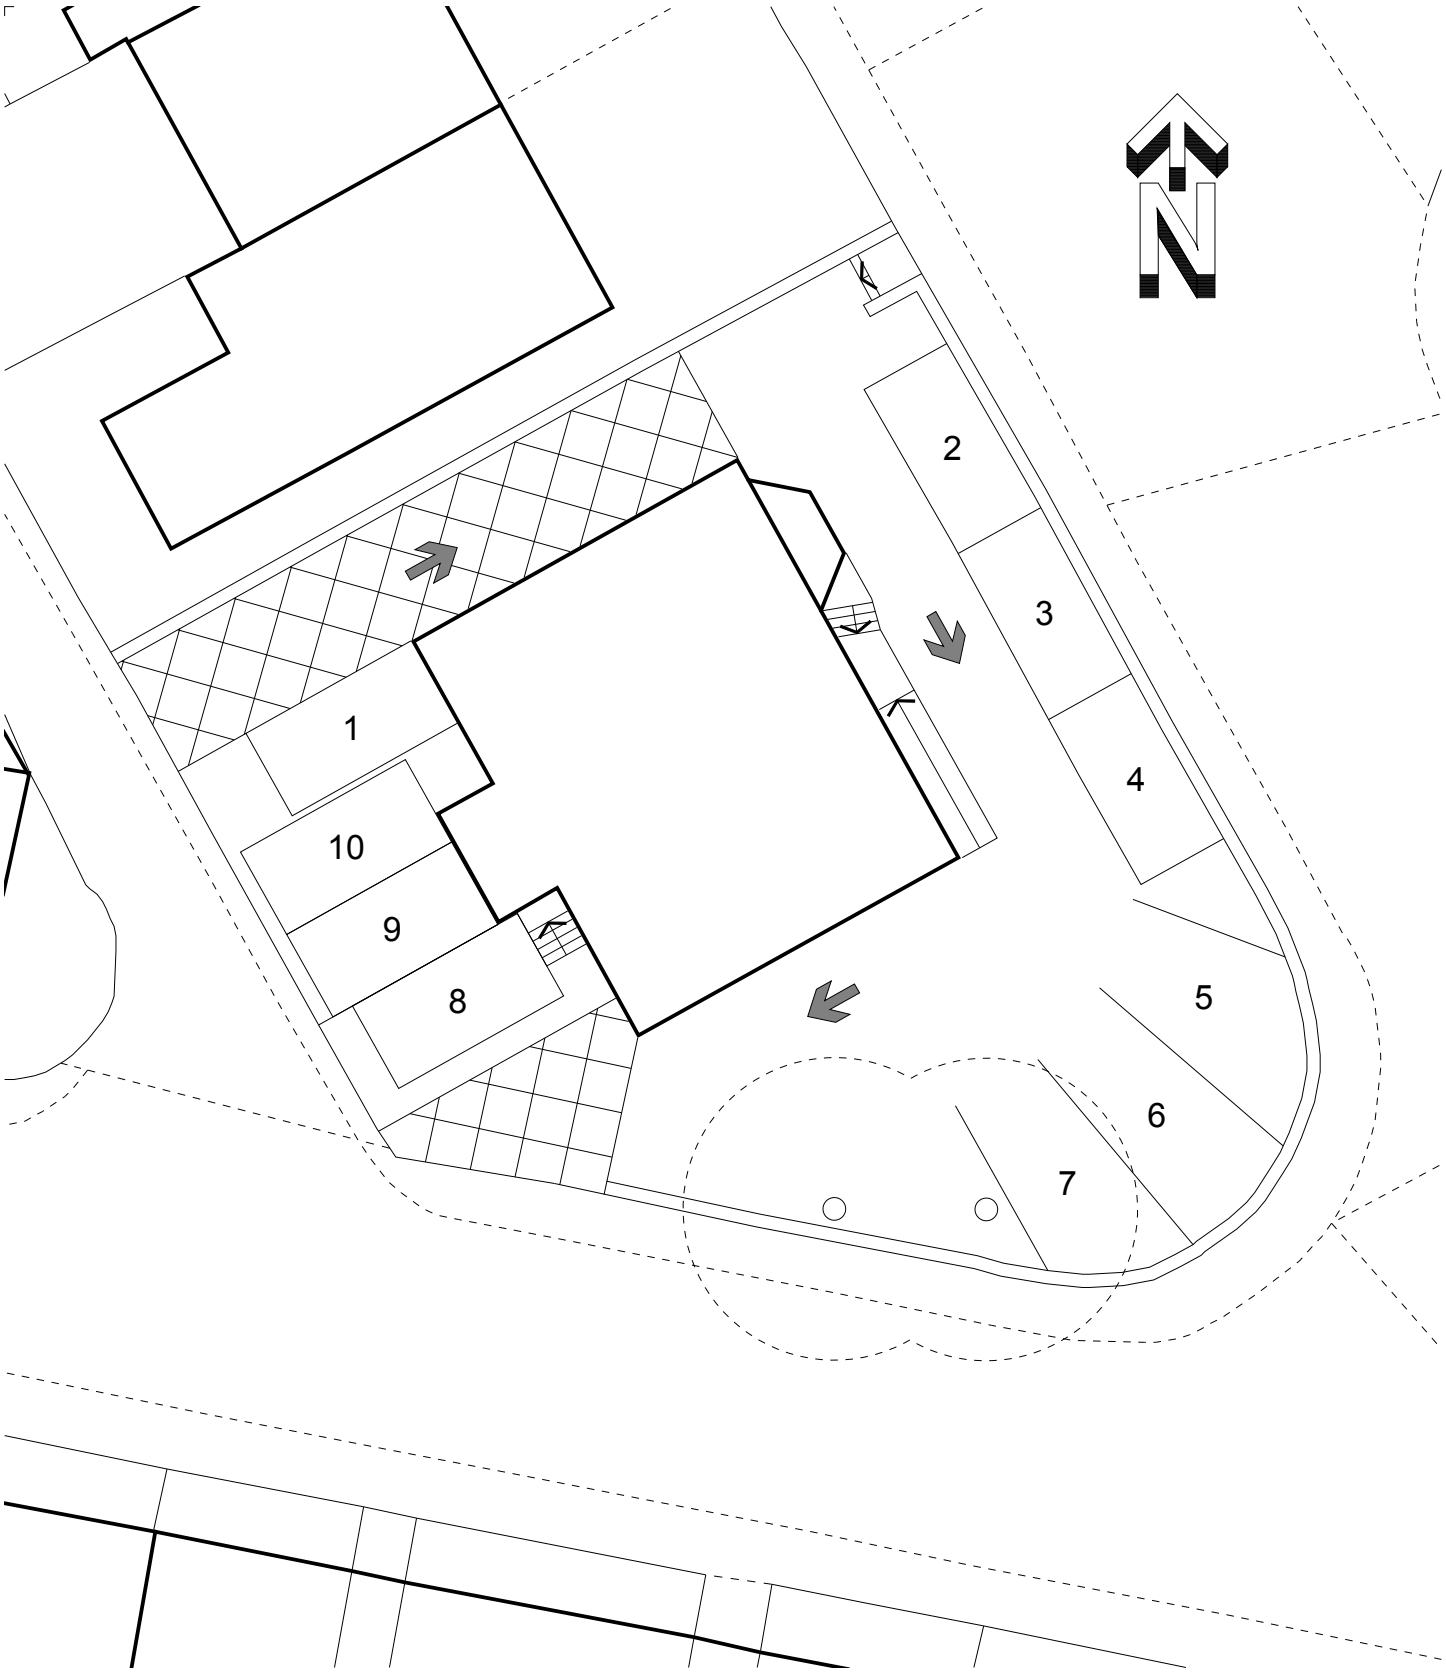


WHp ARCHITECTURE

CLIENT EDEN PROJECT			DRAWING TITLE BLOCK PLAN - EXISTING		
PROJECT 31 ACRE STREET, LINDLEY	JOB NO 3937	DRG NO 04	REV A	SCALE @ A4 1:200	DATE 23 06 17

This drawing is the property and copyright of WHp Residential Ltd, Shepley, Huddersfield, Tel. 01484 602377, Fax. 01484 602723, Email. enquiries@waltonhorsfall.co.uk and must not be amended or reproduced without written consent. Use only figured dimensions, do not scale, and report any anomalies.