ARCHITECTURE | PLANNING | DESIGN


Malkin Farm
Brow Lane
Holmfirth
HD9 2RJ
07946872499
paul@paulmatthewsarchitectural.co.uk
www.paulmatthewsarchitectural.co.uk


Company Registration Number: 09898149 – Company Registered in England and Wales

Do not scale from drawing, use figured dimensions only.


All dimensions must be checked and verified on site prior to commencement of works and architect to be notified of any discrepancies.

The copyright for these drawings remains the property of Paul MatthewsArchitectural Ltd. They must not be reproduced in any way without prior written consent from the originator (Paul MatthewsArchitecturalLtd).

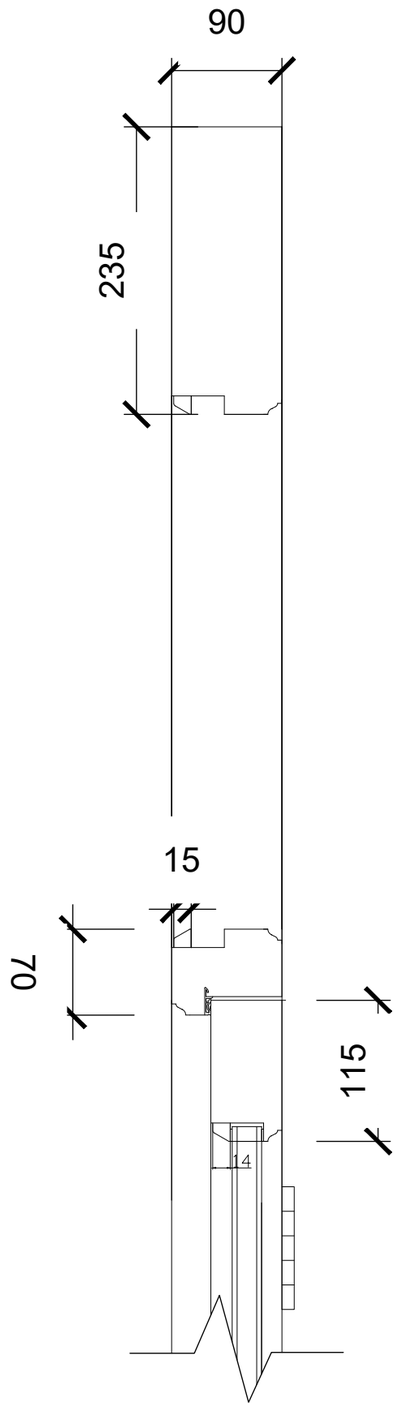

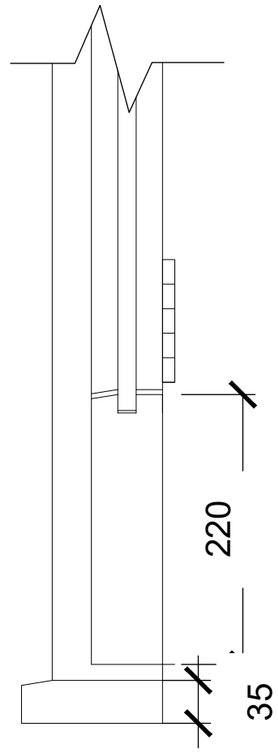

1:5

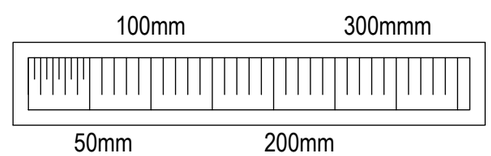

Project
Retrospective Listed Building application for partial replacement windows and door at Church House, Giles Street, Netherthong, Holmfirth, HD9 3EF.

Client
Mr & Mrs C Oddie

Drawing Title/Issue
D01 Detail

scale	date	sheet size	dwg. no.
1:5	10/2026	A3	26/1399/05