

1:1250

10m 20 30 40 50 60 70 80 90 100 110 120 130

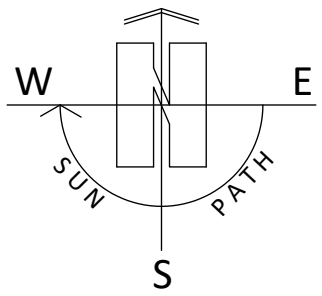

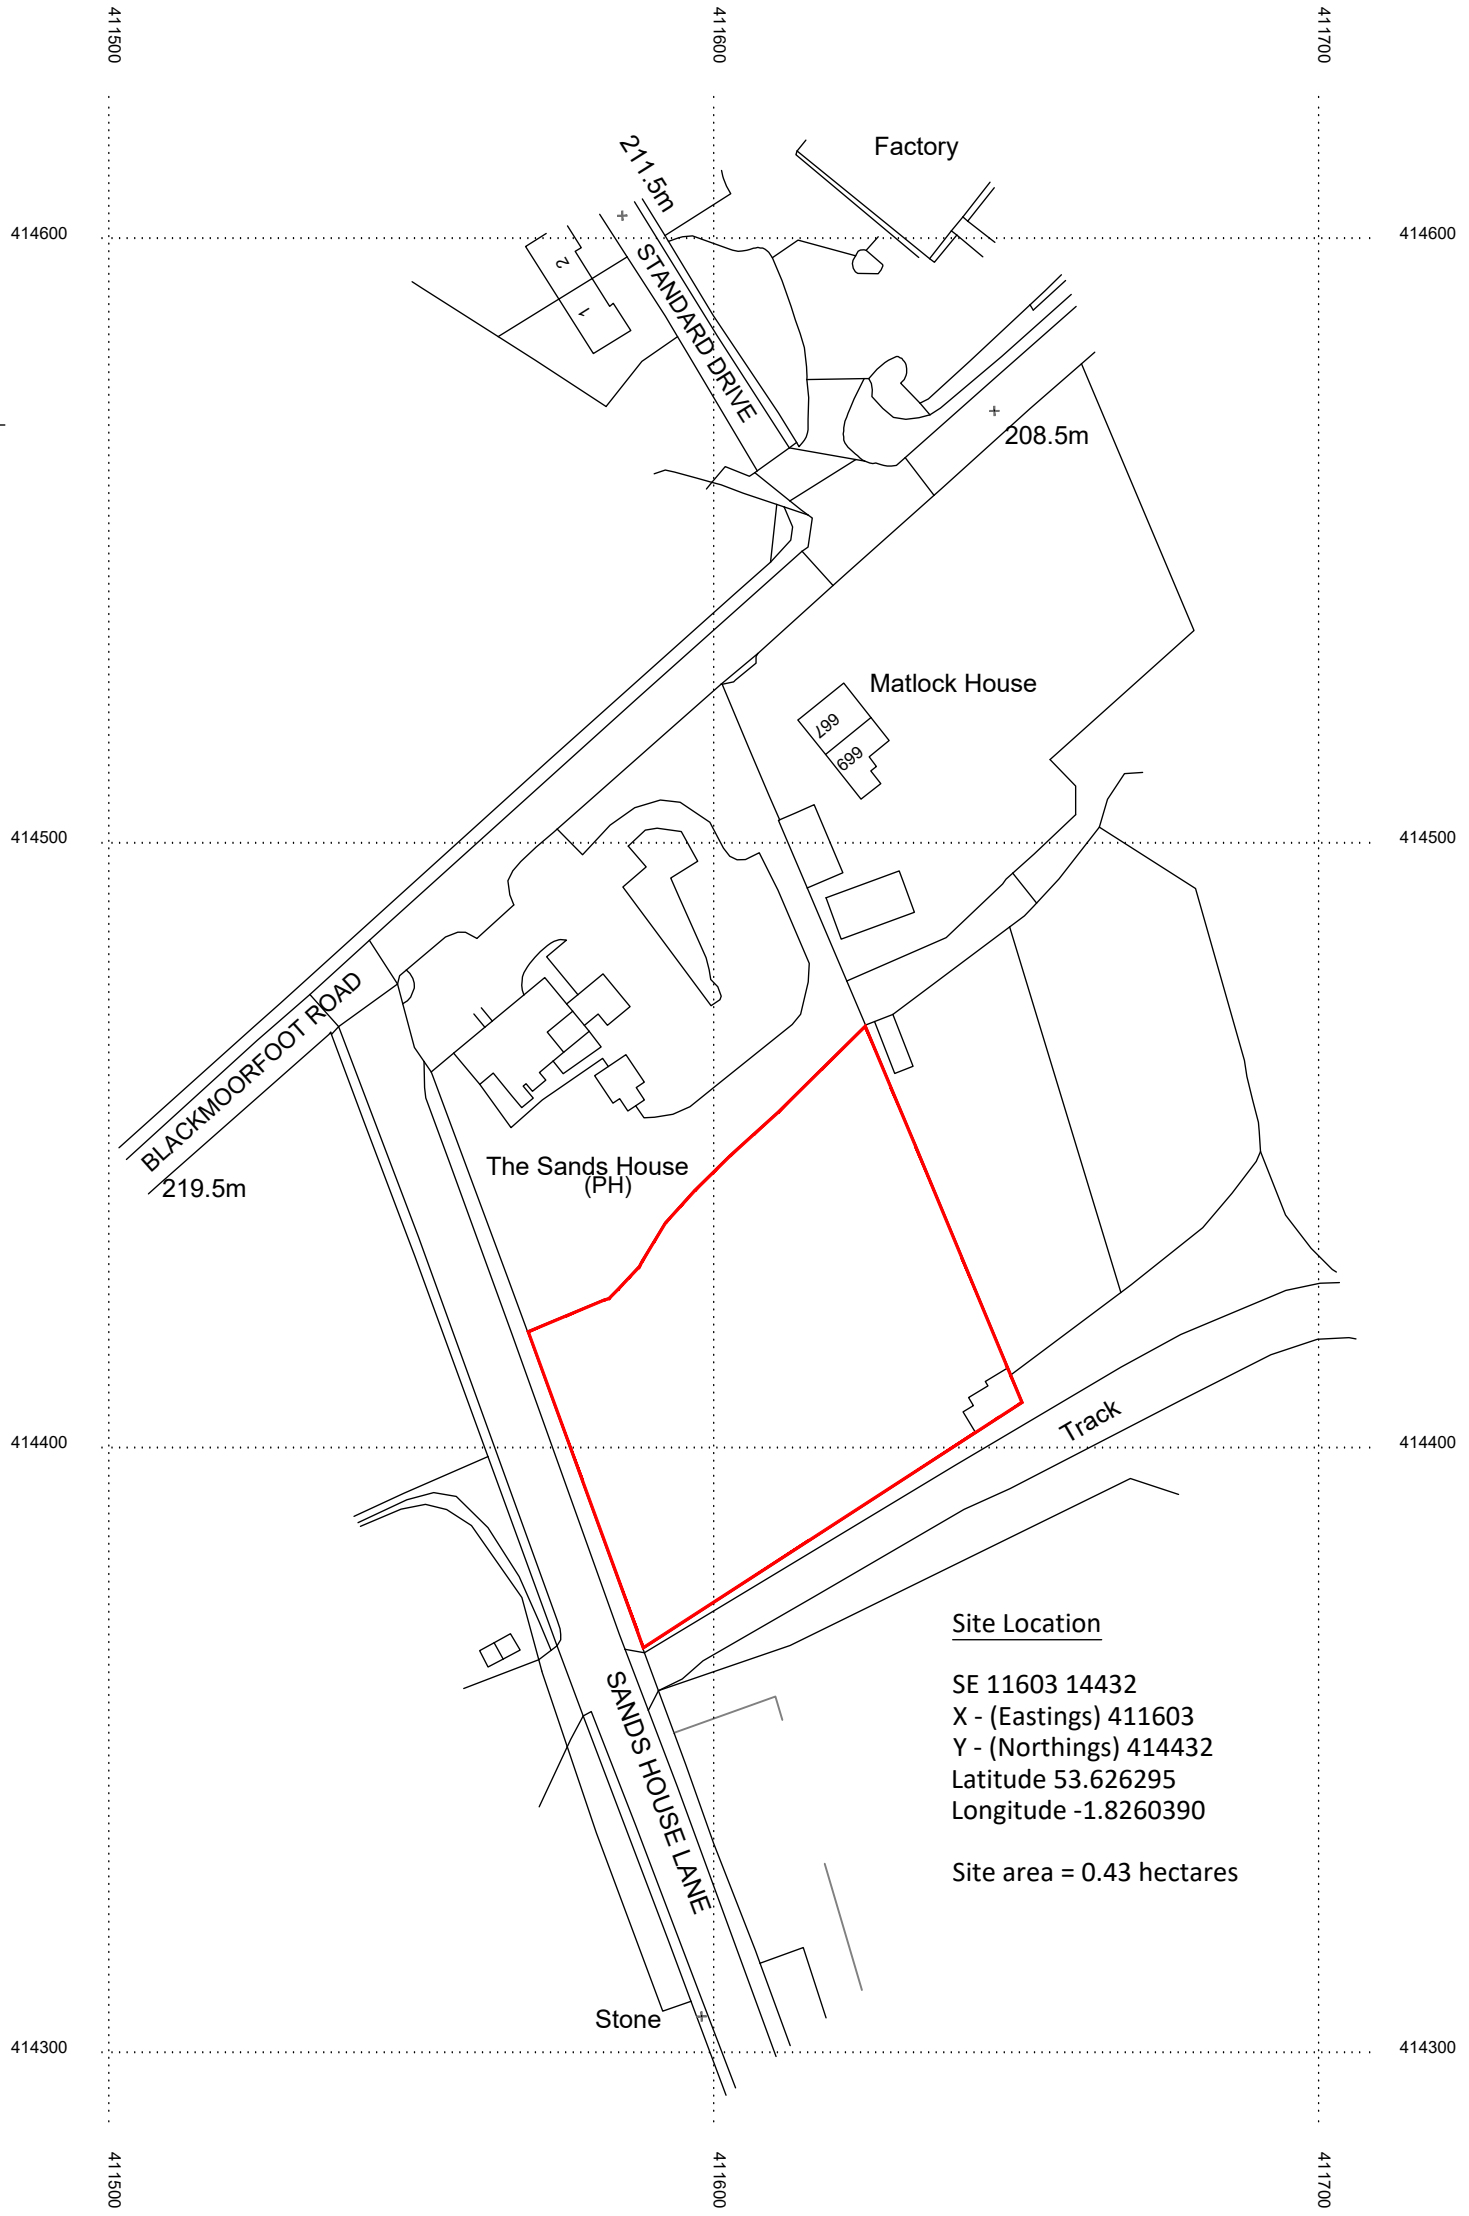

© Crown copyright 2026 Ordnance Survey 100053143

Site Location

SE 11603 14432
X - (Eastings) 411603
Y - (Northings) 414432
Latitude 53.626295
Longitude -1.8260390

Site area = 0.43 hectares

PAUL MATTHEWS ARCHITECTURAL Ltd

Project
Residential Development on land to East of Sands House Lane, Crosland Hill, Huddersfield, HD4 7AE.

Client
Mr P Mitchell

Drawing Title/Issue
Location Plan

scale	date	sheet size	dwg. no.
1:1250	09/2026	A3	26/1324/01

ARCHITECTURE | PLANNING | DESIGN

Malkin Farm
Brow Lane
Holmfirth
HD9 2RJ
07946872499
paul@paulmatthewsarchitectural.co.uk
www.paulmatthewsarchitectural.co.uk

Company Registration Number: 09898149 – Company Registered in England and Wales

Do not scale from drawing, use figured dimensions only.

All dimensions must be checked and verified on site prior to commencement of works and architect to be notified of any discrepancies.

The copyright for these drawings remains the property of Paul MatthewsArchitectural Ltd. They must not be reproduced in any way without prior written consent from the originator (Paul MatthewsArchitecturalLtd).