
270 scar lane proposed drop kerb

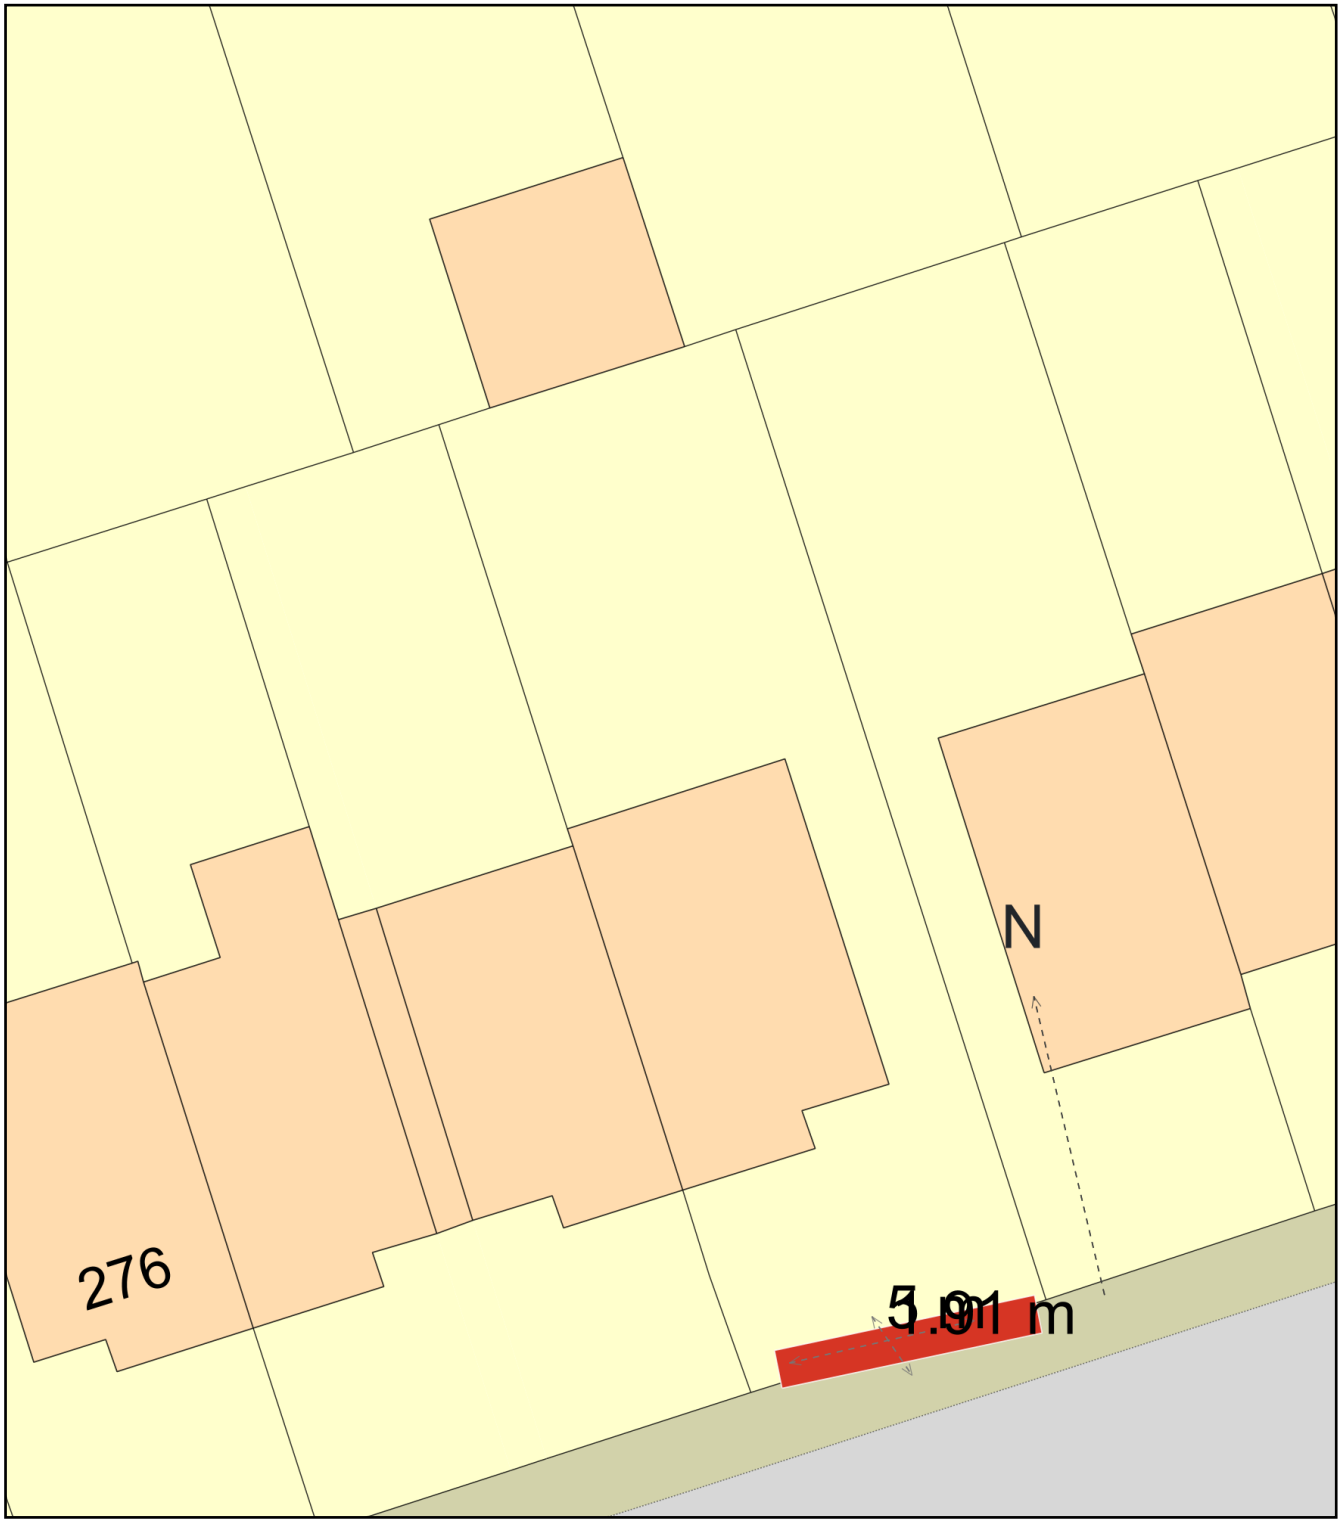

0 10
Metres

N

ReQuestaPlan

Plan Produced for:	Proposed drop kerb
Date Produced:	31 Oct 2026
Plan Reference Number:	TQRQM26304225411016
Scale:	1:200 @ A4

© Crown copyright and database rights 2025 OS 100042766