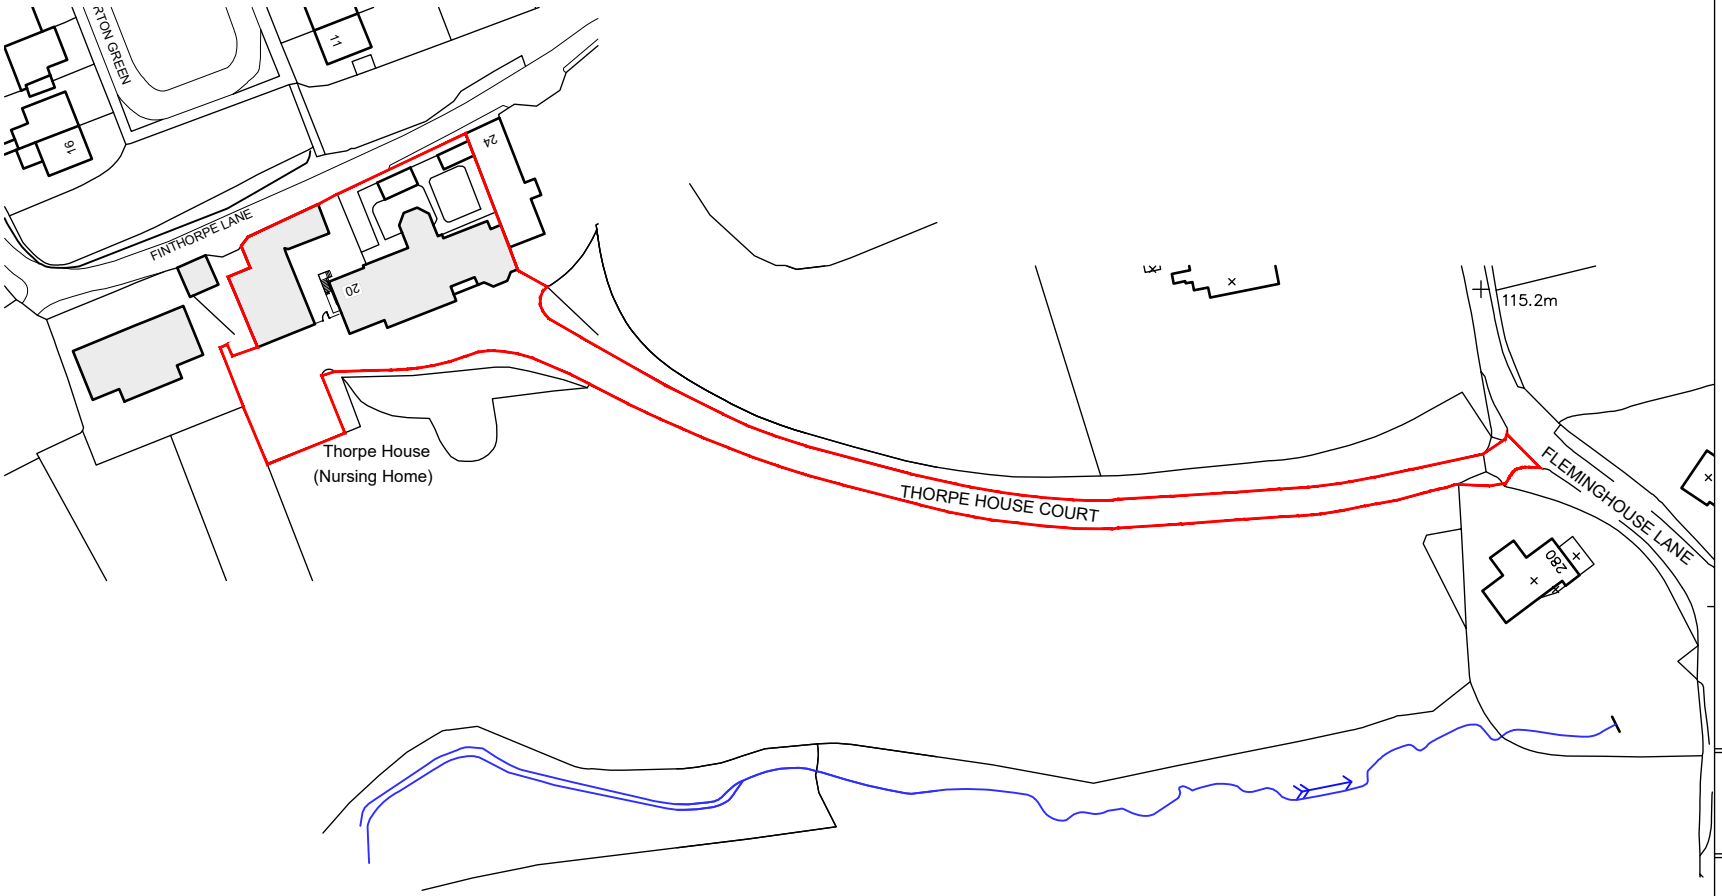


1:1250

0 25 50 75 100 125

m

NOTES

This drawing has been prepared specifically for the purpose of obtaining Planning and or Building
Regulations Approval. Its suitability for other purposes without additional supplementary details and specifications cannot be guaranteed.

All dimensions are to be checked on site, any discrepancies are to be reported to the designer before work commences. Use only figured dimensions.

All structural components shown are indicative only. Details / calculations of structural members are to be provided by the Structural Engineer.

This drawing is not to be copied or divulged to a third party without written permission.

N

Heneghan
ARCHITECTURE
enquiries@heneghanarchitecture.com
www.heneghanarchitecture.com

Revisions

P01	Preliminary Issue	27.10.26

Alterations and external ramp

at Thorpe House Almondbury
1 Thorpe House Court,
Almondbury,
Huddersfield

for Thorpe House Specialist
Adult Mental Health Unit LTD

Location Plan

Purpose of issue: PLANNING

Drawn	CD
Date	Oct 2026
Scales	1:1250 @ A4
Drawing No.	2647-0102-P01