
Site / Block Plan

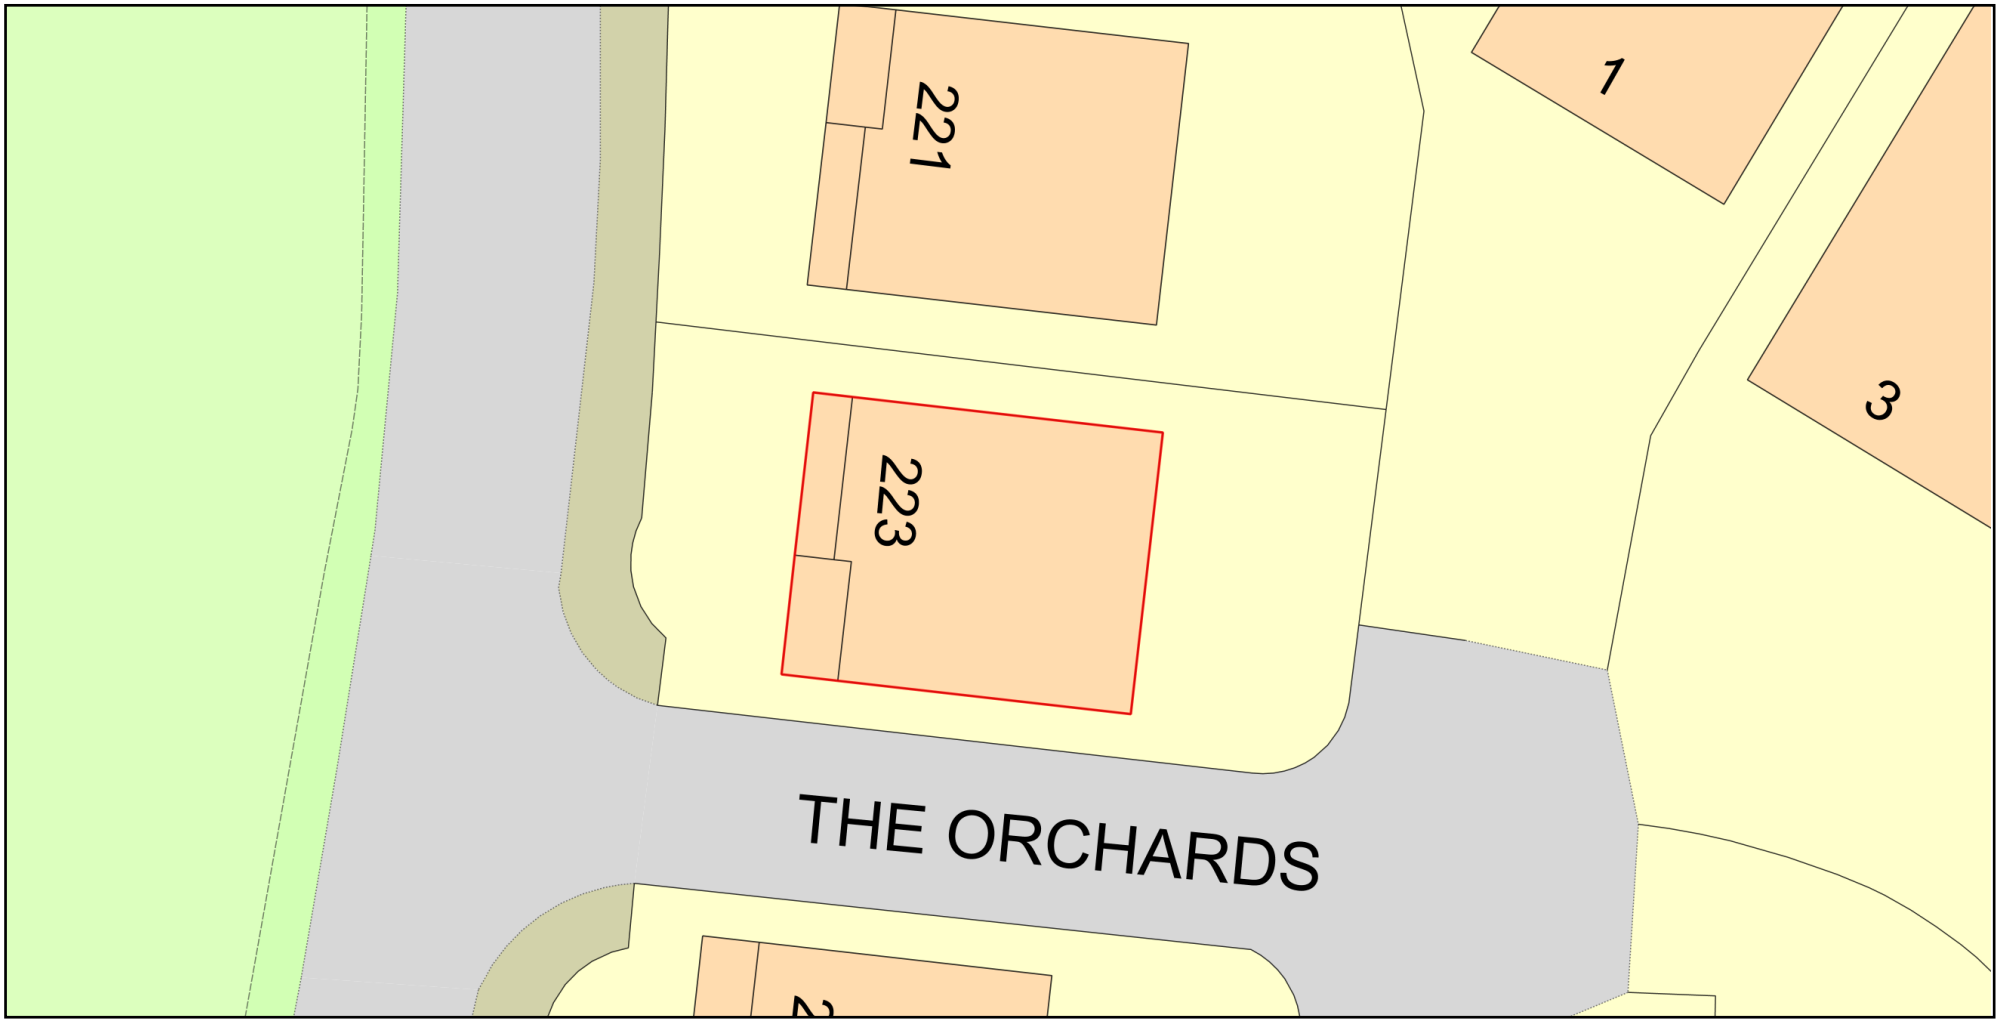

ReQuestaPlan

Plan Produced for: Farhana Hazi

Date Produced: 30 Oct 2026

Plan Reference Number: TQRQM26303180851831

Scale: 1:200 @ A4

© Crown copyright and database rights 2025 OS 100042766