
iDprojects


PLANS AS EXISTING & AS PROPOSED

PROPOSED DECKING ALTERATIONS
4 INKERMAN COURT, DENBY DALE, HUDDERSFIELD, HD8 8XA
DWG No. 713–A01 rev––
SCALE 1:50@A3 OCTOBER 2026

REV	DATE	ITEM	AUTH

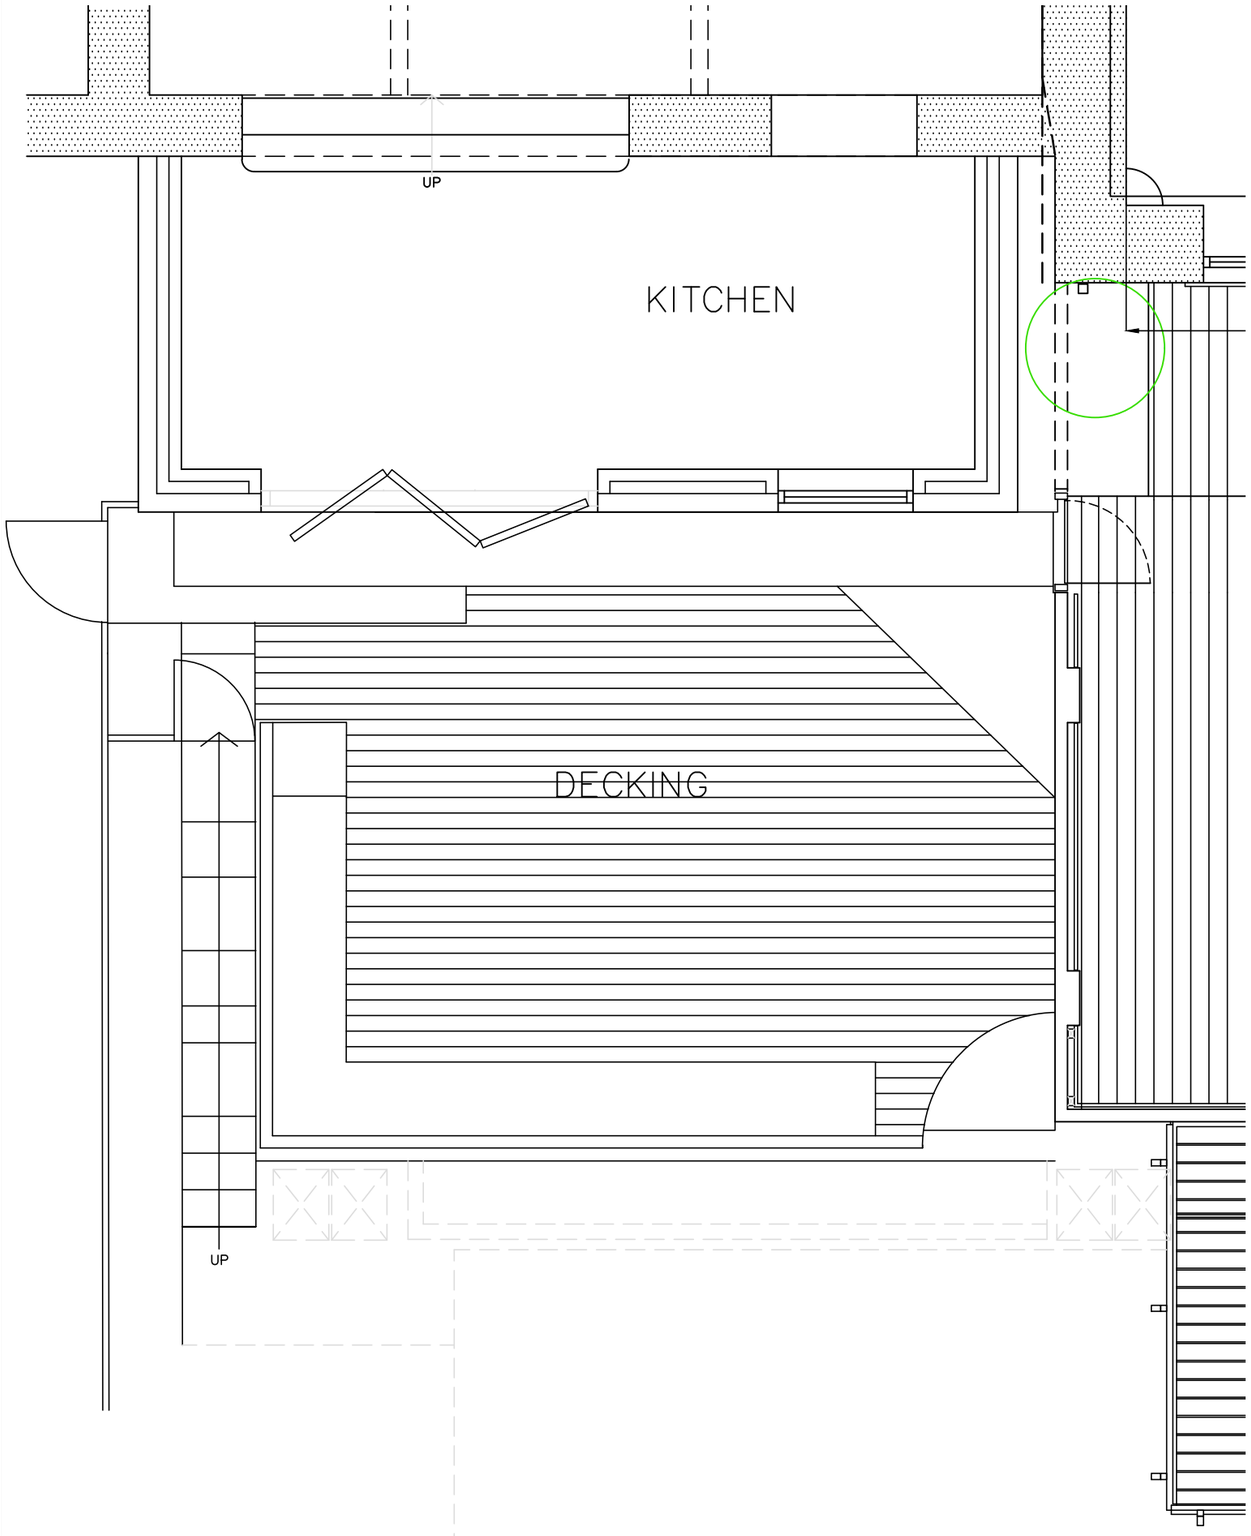

GARDEN LEVEL PLAN (AS EXISTING)

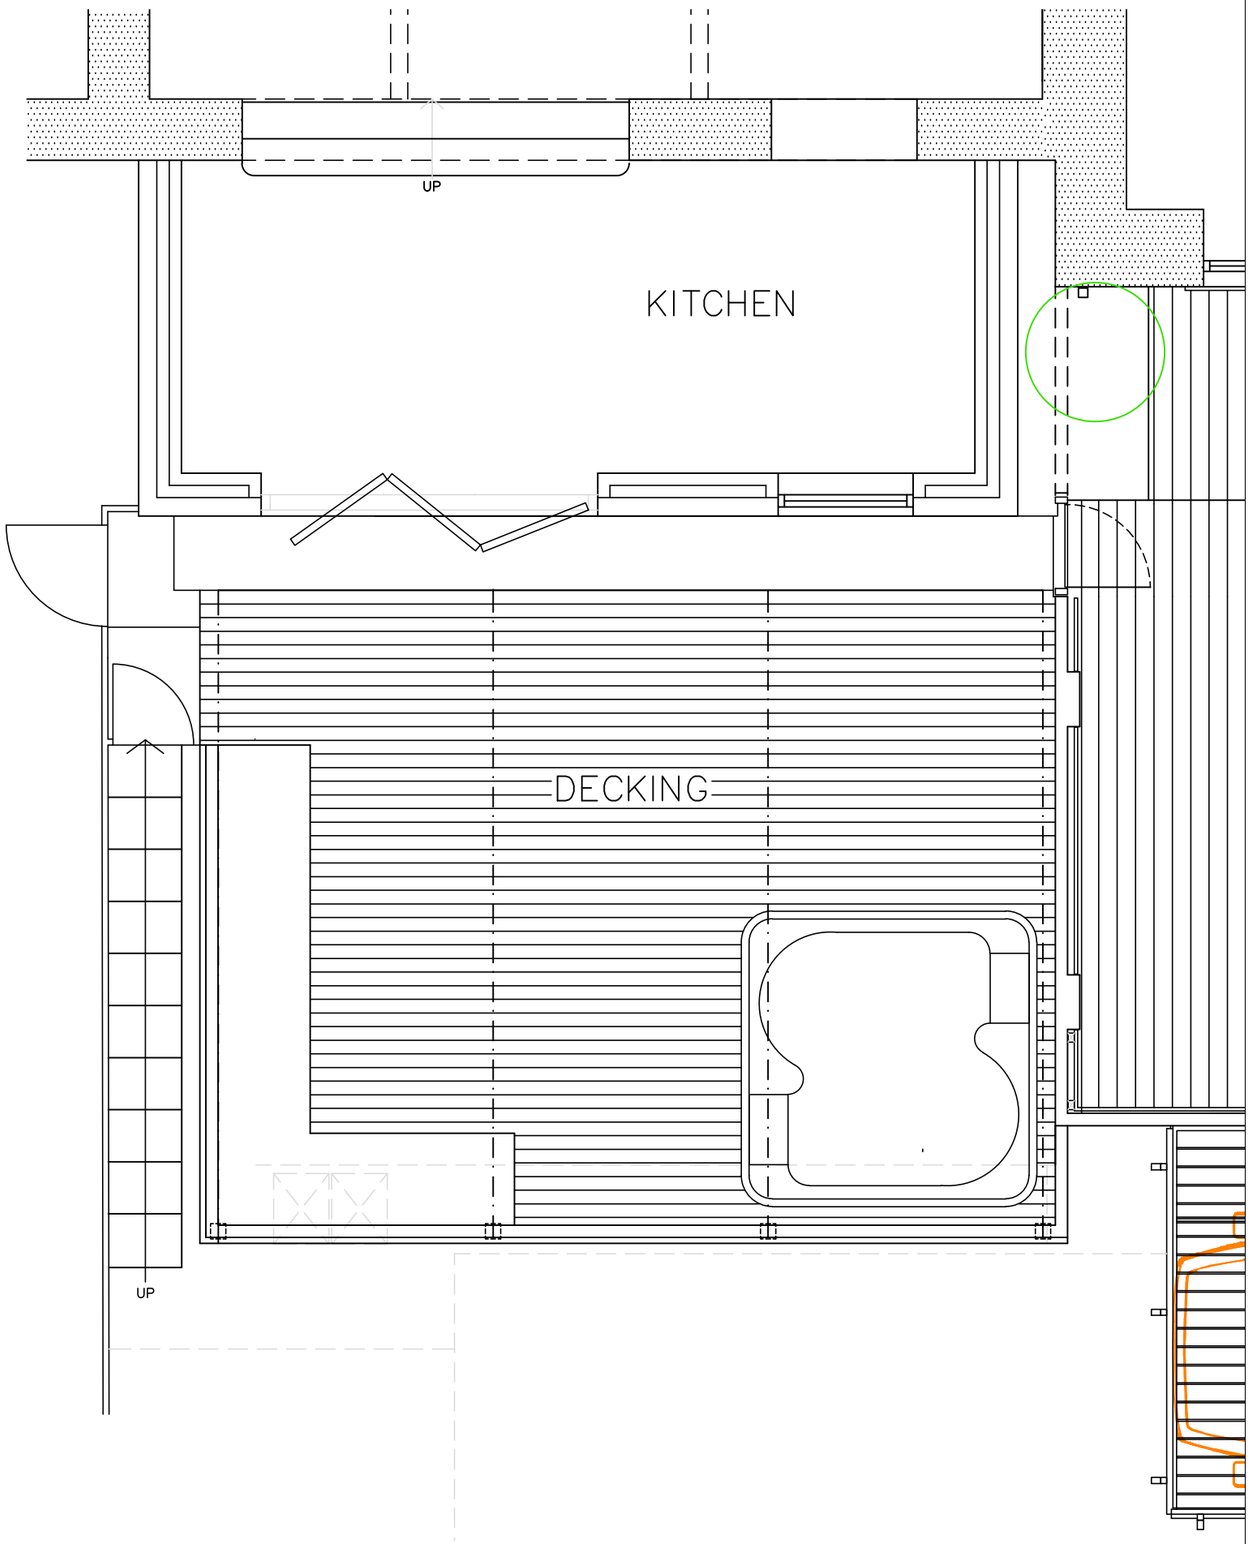

GARDEN LEVEL PLAN (AS PROPOSED)