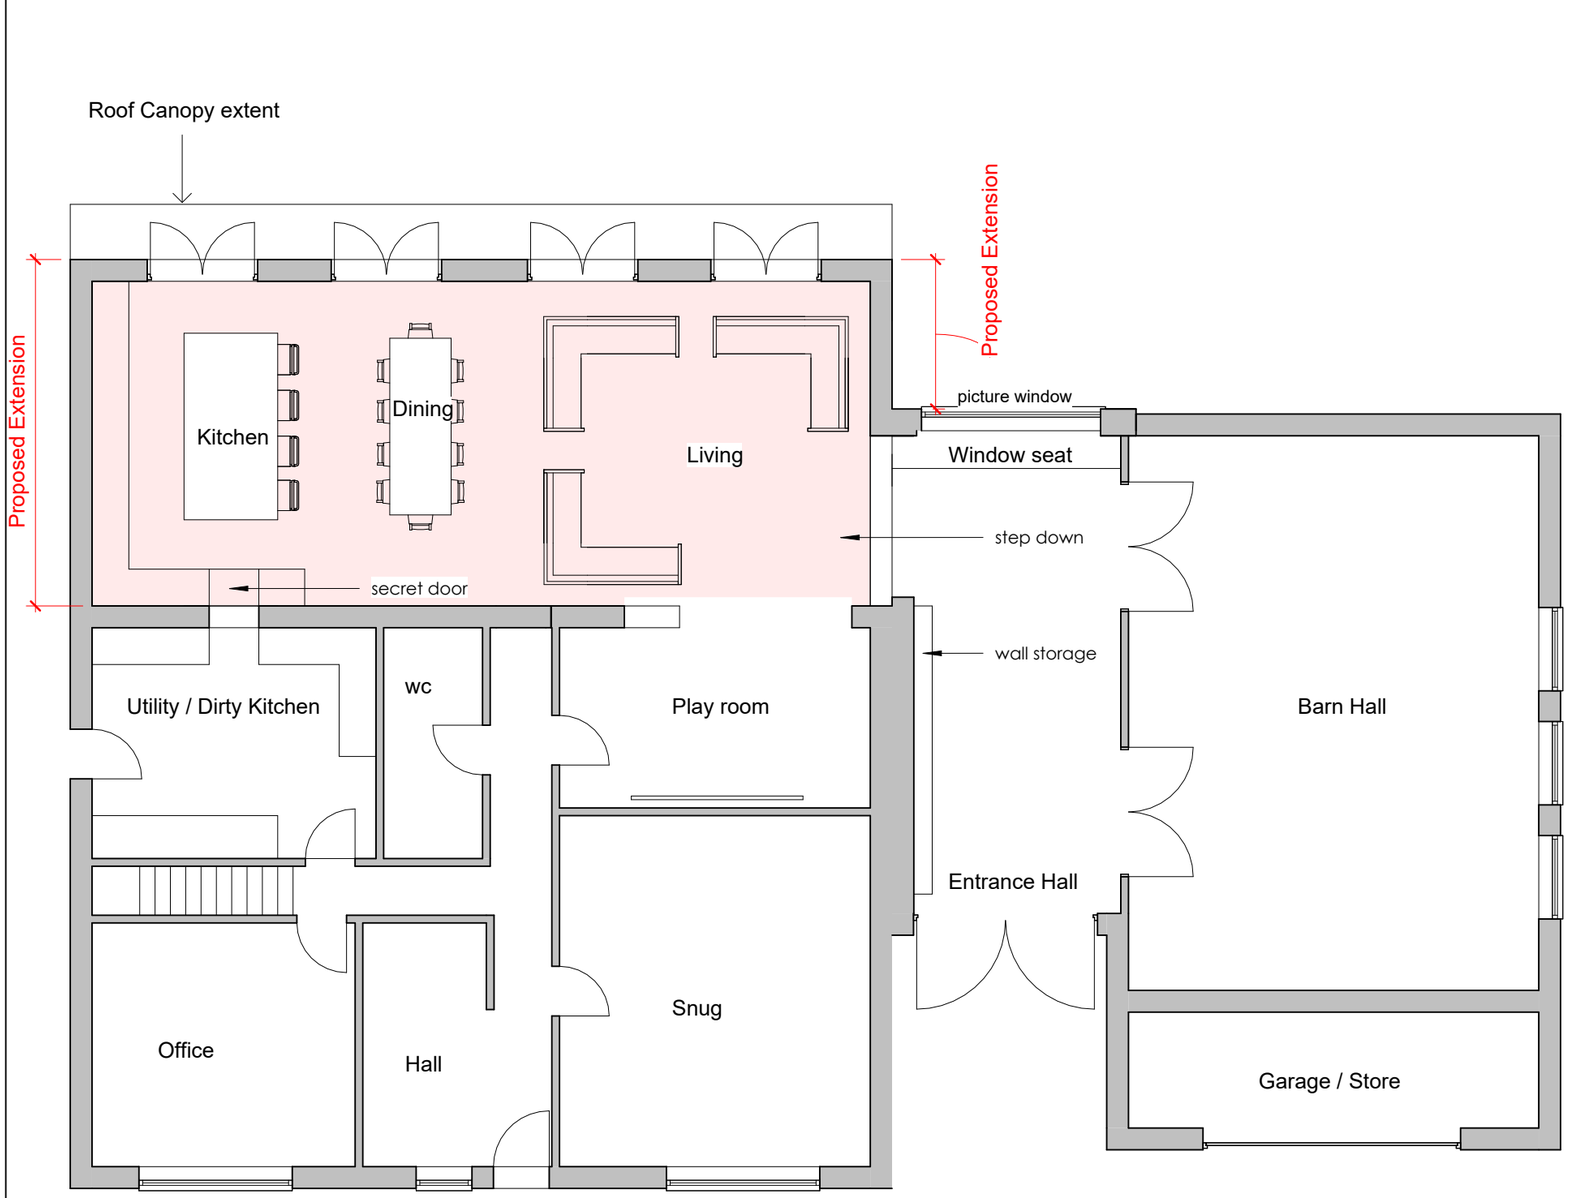
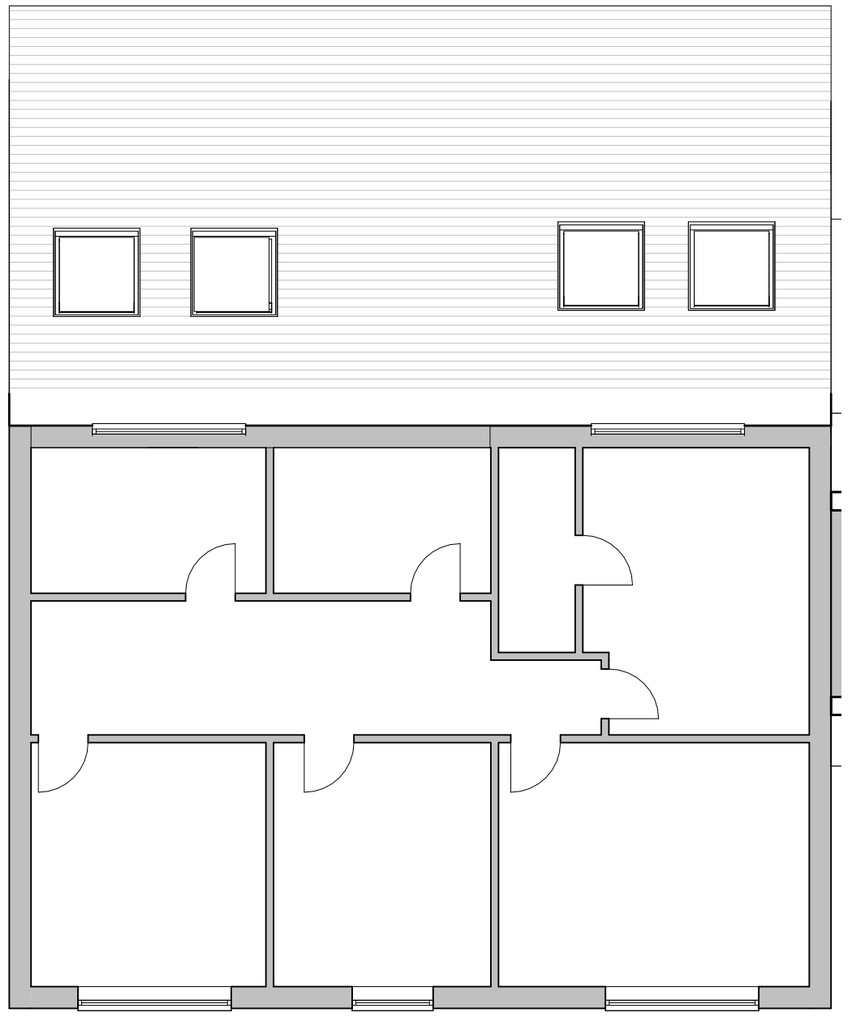


## Proposed Ground Floor
1 : 100

## Proposed First Floor
1 : 100

THE YORKSHIRE ARCHITECT
DESIGN & BUILD

**THE YORKSHIRE ARCHITECT**
DESIGN AND BUILD

E: info@theyorkshirearchitect.com
T: +44 7466 296416

W: www.theyorkshirearchitect.com

| REVISIONS | | | |
|---|---|---|---|
| CODE | STATUS | SUITABILITY DESCRIPTION | PURPOSE OF ISSUE |
| | PL | PLANNING | PLANNING |

PROJECT: Yew Tree Hall, Mirfield

SHEET: Proposed Plans

CLIENT: Mr and Mrs Khurram

| Date | Project number | Scale (@ A3) |
|---|---|---|
| 04.09.2026 | 052 | 1 : 100 |

| Drawn by | DRAWING NUMBER | REV |
|---|---|---|
| NT | 052-P04 | |

01/11/2026 12:51:12