
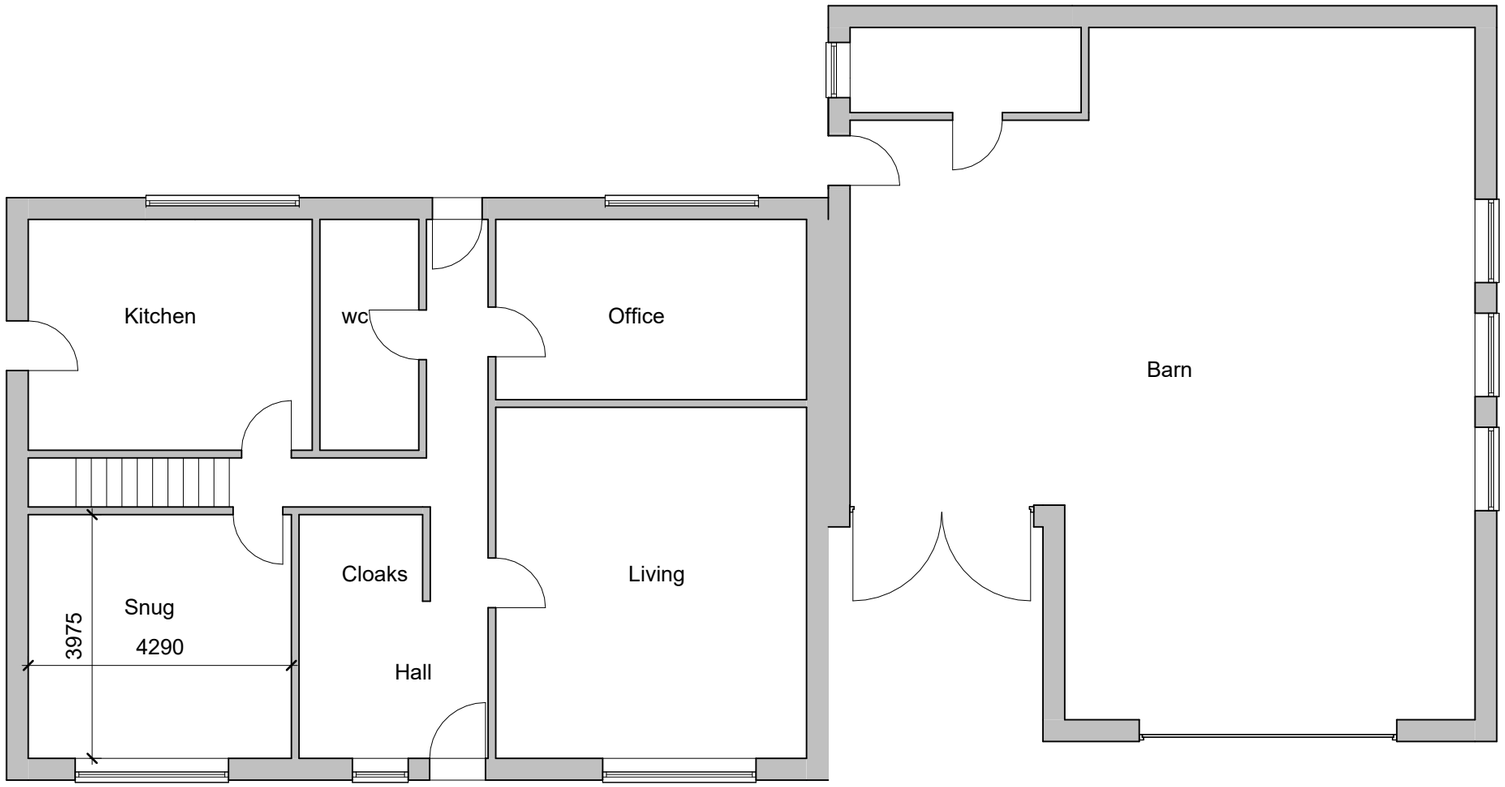


Existing Ground Floor
1 : 100

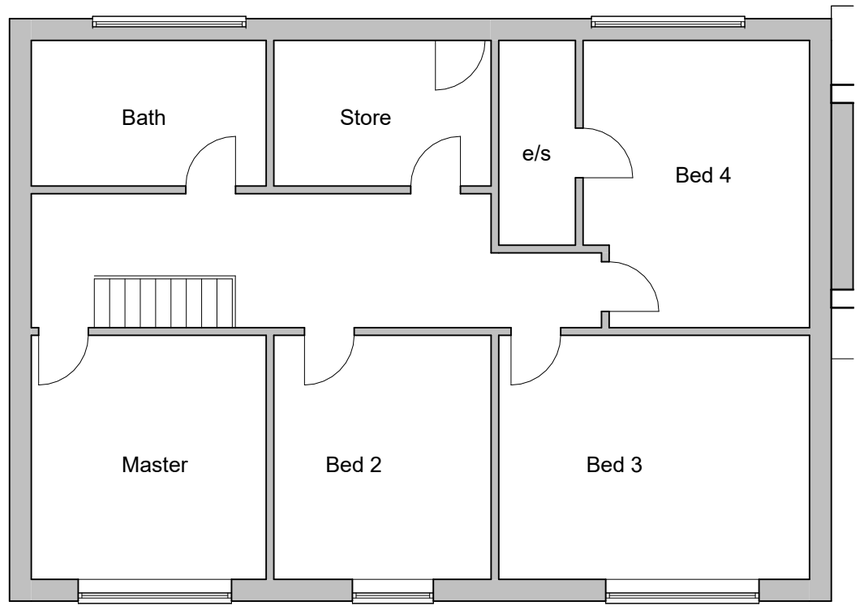

Existing First Floor
1 : 100

THE YORKSHIRE ARCHITECT
DESIGN & BUILD

THE YORKSHIRE ARCHITECT
DESIGN AND BUILD

E: info@theyorkshirearchitect.com
T: +44 7466 296416

W: www.theyorkshirearchitect.com

REVISIONS

CODE	STATUS	SUITABILITY DESCRIPTION	PURPOSE OF ISSUE
	PL	PLANNING	PLANNING

PROJECT: Yew Tree Hall, Mirfield

SHEET: Existing Plans

CLIENT: Mr and Mrs Khurram

Date	Project number	Scale (@ A3)
04.09.2026	052	1 : 100

Drawn by	DRAWING NUMBER	REV
NT	052-P02	

01/11/2026 12:51:10