
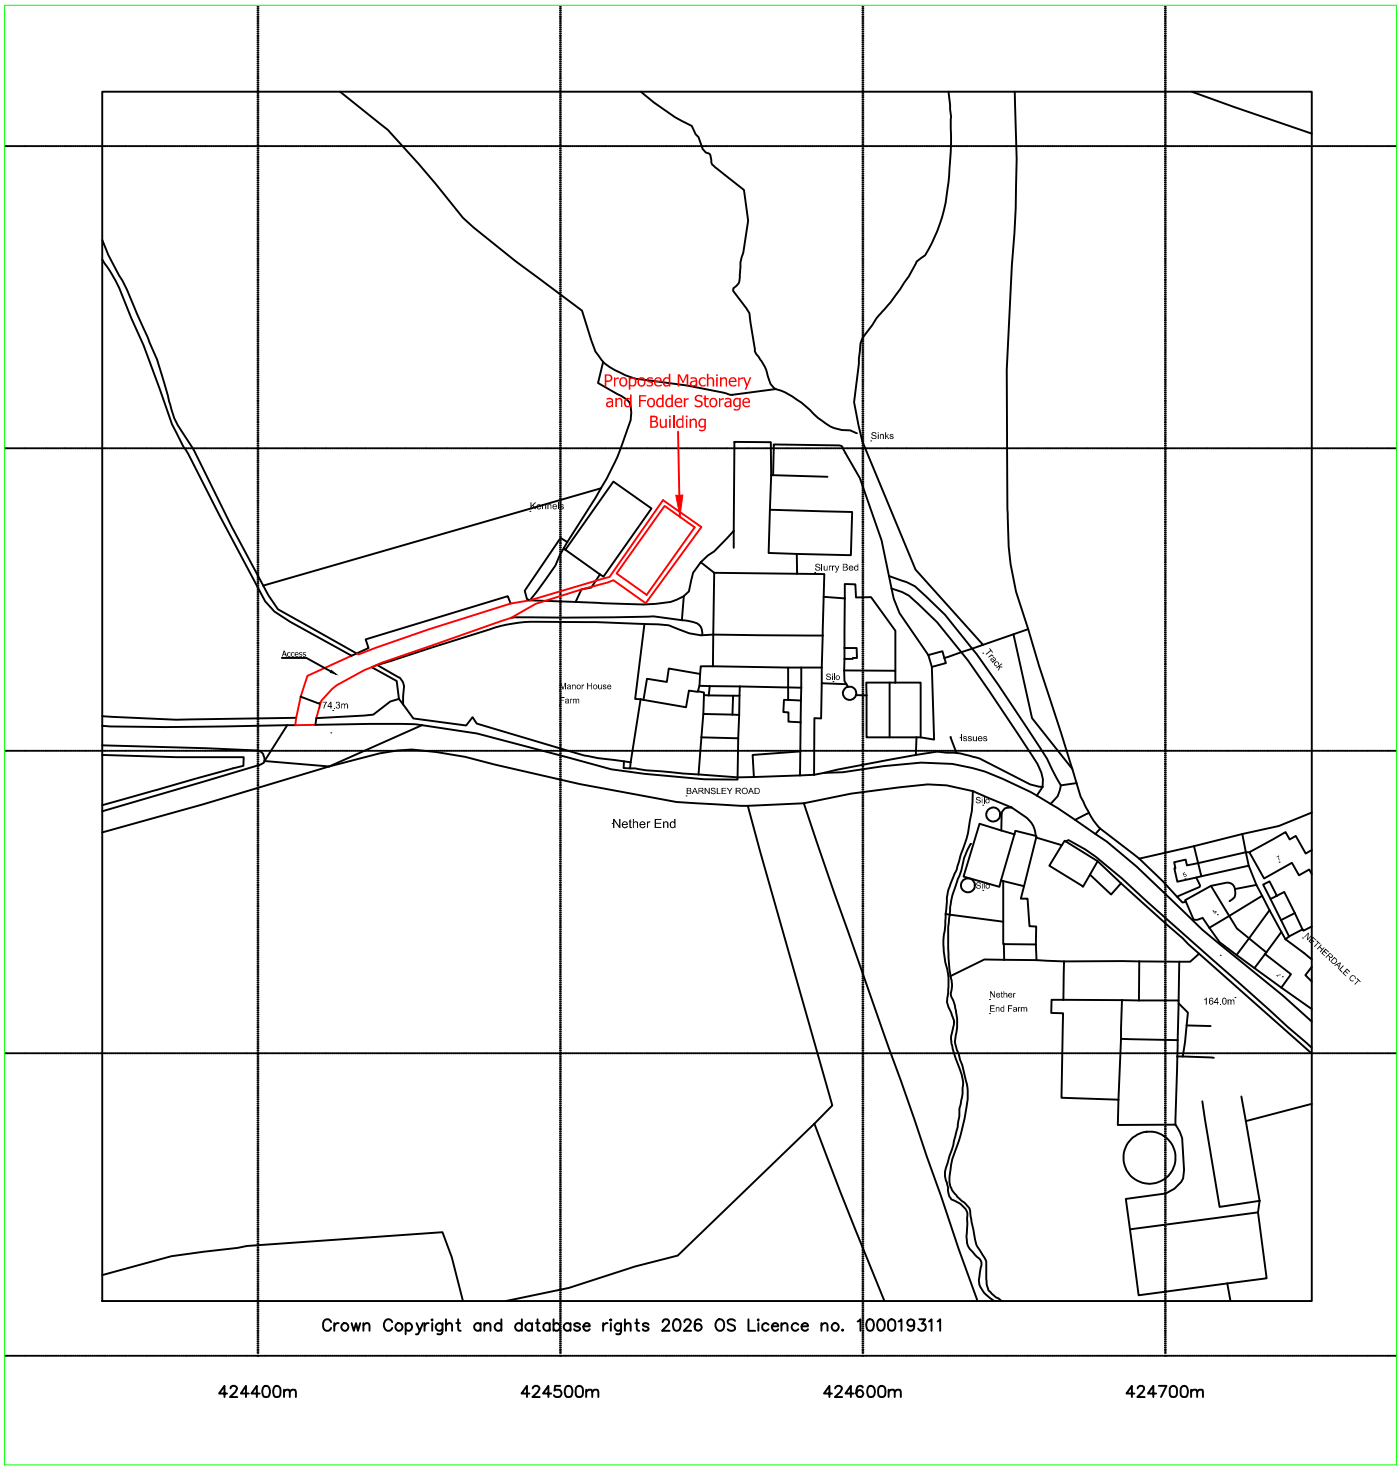


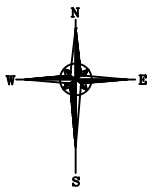

Reproduced from Ordnance Survey digital map data, 1:2500 scale, by permission of Ordnance Survey on behalf of The Controller of His Majesty's Stationery Office.
© Crown copyright. All rights reserved.

Client:	R & H Bamforth Ltd Manor House Farm, Barnsley Road Denby Dale , Huddersfield HD8 8YL
Project:	Proposed Machinery and Fodder Storage Building
Title:	Location plan
	J C Harrison Planning Services jo@jcharrison.co.uk 07792 144155

Drawn by:	E Smith
Checked by:	J Harrison
Date:	29/10/2026
Scales:	1:2500 @ A4
Drg. No.	1367-001
Rev.	