
Location Plan 1:1250

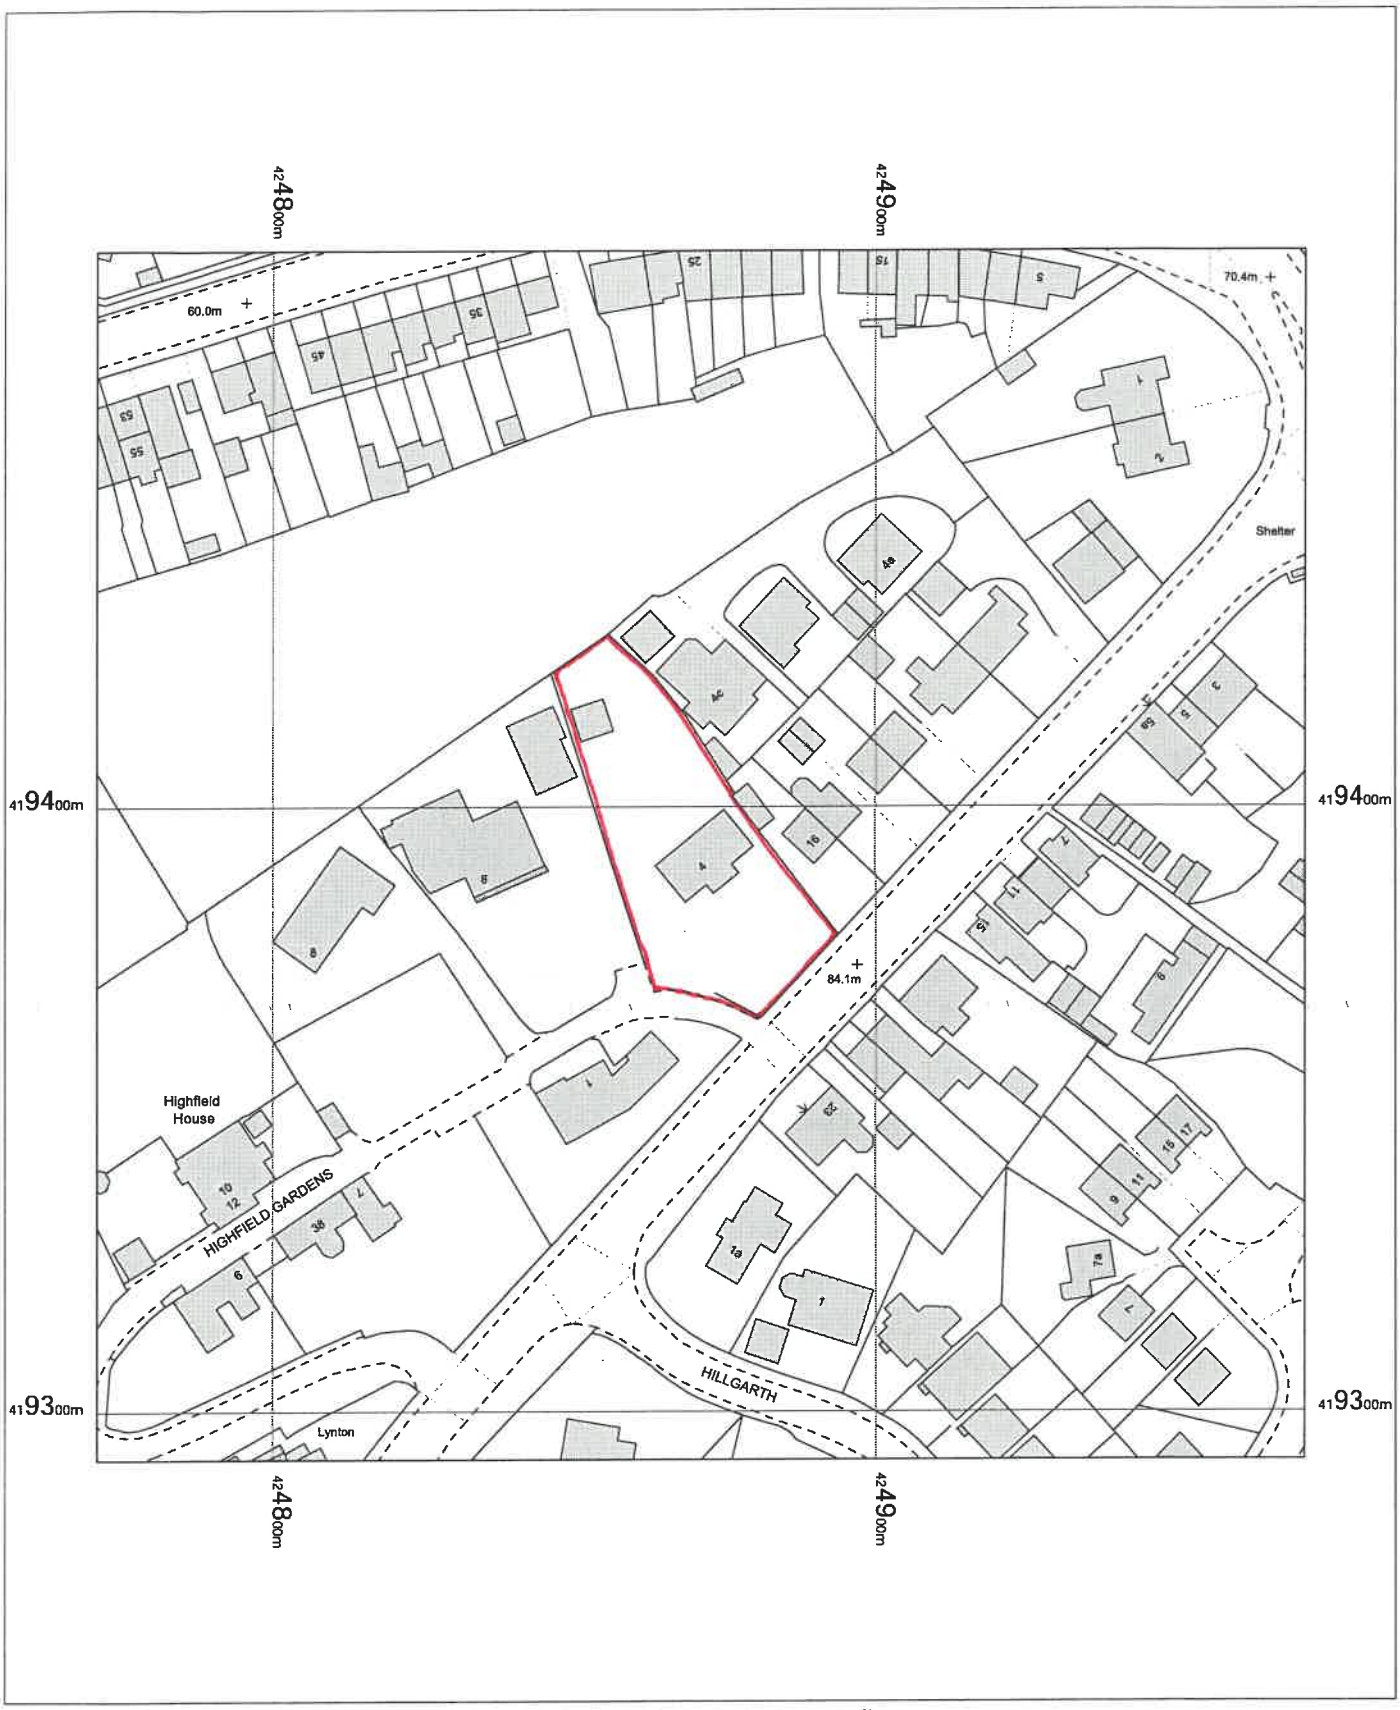

4 Highfield Gardens,
Thornhill,
Dewsbury,
Kirklees
WF12 0SE

OS MasterMap 1250/2500/10000 scale
Wednesday, November 4, 2026, ID: BW1-01304979
maps.blackwell.co.uk

1:1250 scale print at A4, Centre: 424871 E, 419392 N

©Crown Copyright Ordnance Survey. Licence no. 100041041

N

BLACKWELL'S MAPPING SERVICES
PERSONAL & PROFESSIONAL MAPPING
www.blackwellmapping.co.uk
TEL: 0800 151 2612
maps@blackwell.co.uk