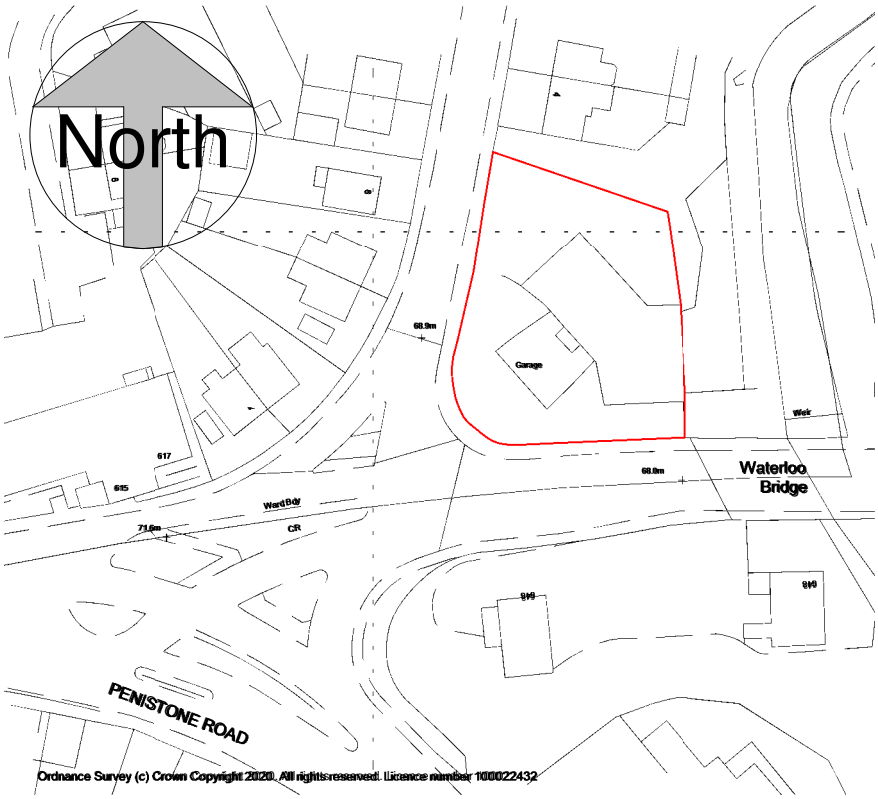


DB | ARCHITECTS

project: Change of Use

client: Cubic Expressions

Dwg. title: Location Plan

Dwg. no.: 2111 - 1

scale: 1 : 1250

Date: 18/03/2021

31 Moor View, Meltham, Holmfirth.
W. Yorkshire HD9 5RT
t: 01484 850579
e: dbarchitects@virginmedia.com

DB | ARCHITECTS