
iDprojects

SITE LOCATION PLAN

EXTENSION TO AGRICULTURAL BUILDING
DENROYD FARM, UPPER DENBY, HD8 8TZ
DWG No. 726-A10 rev--
SCALE 1:1250@A4 OCTOBER 2026

REV	DATE	ITEM	AUTH

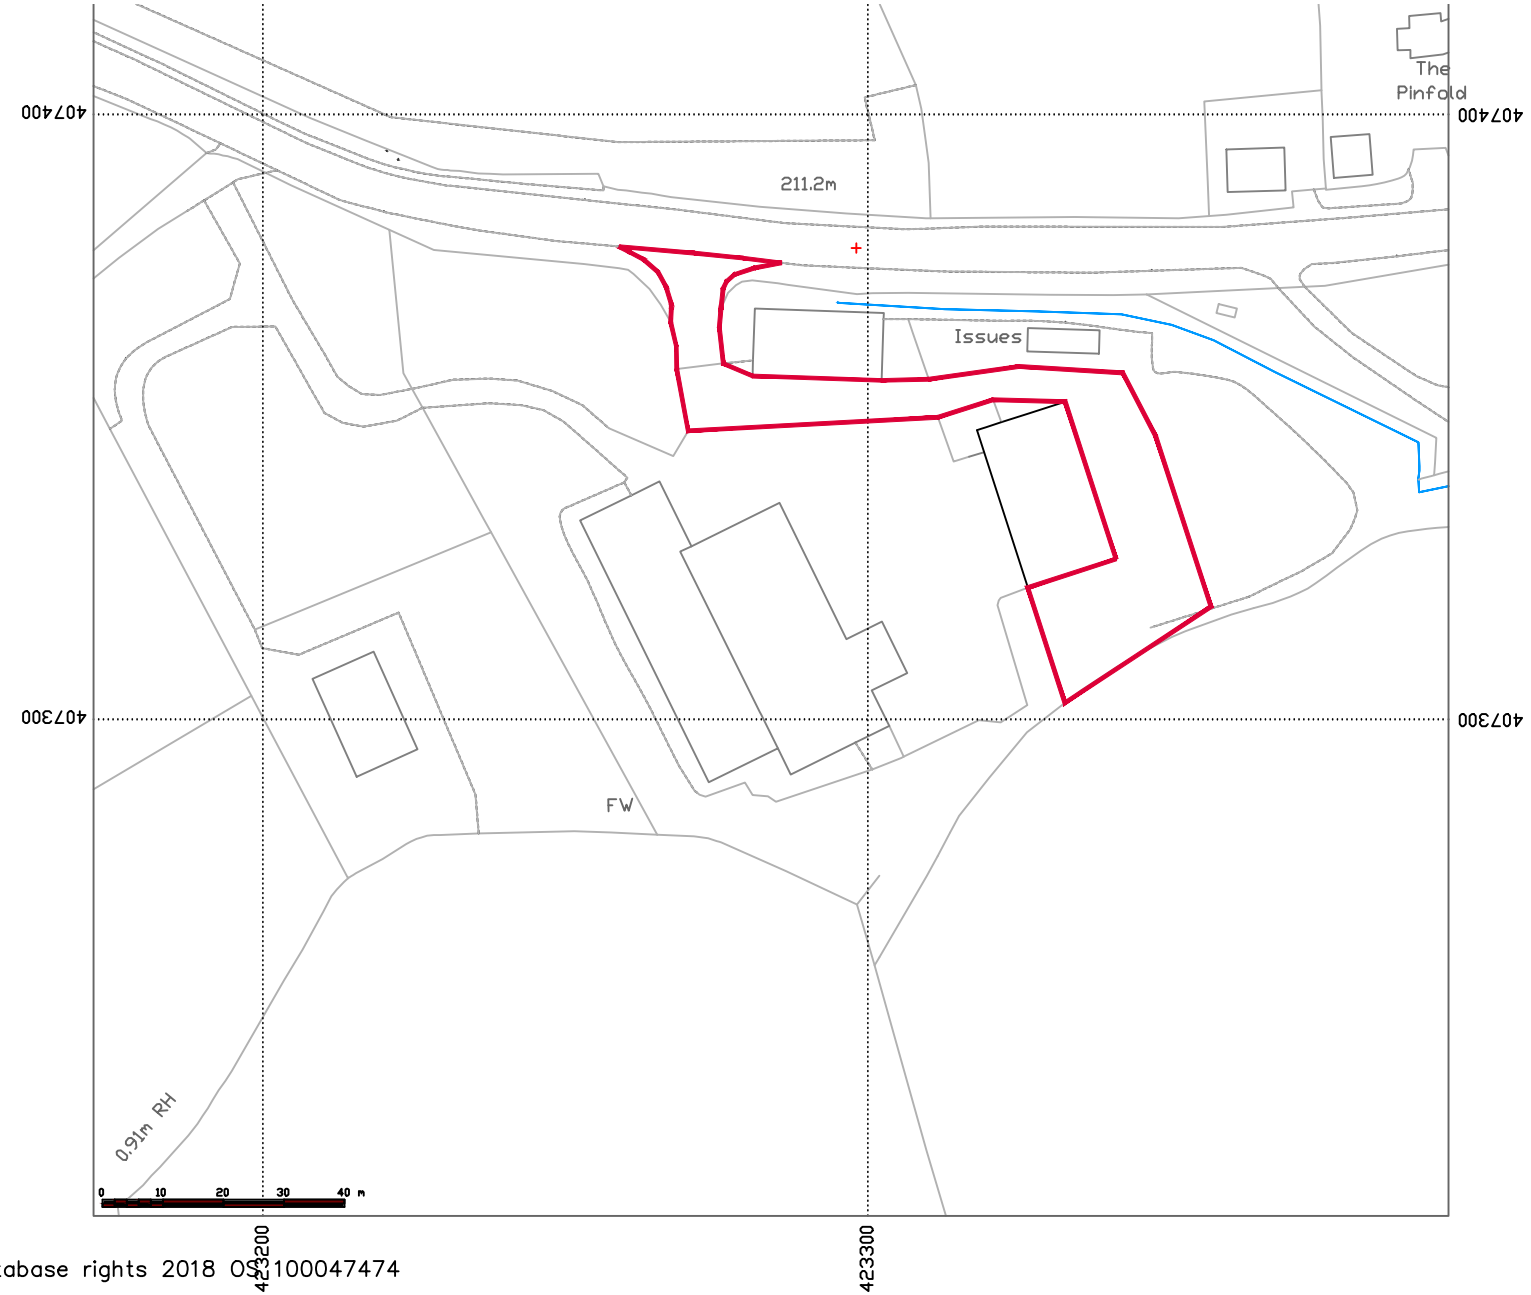

NOTE:

Š Crown Copyright and database rights 2018 OS 100047474