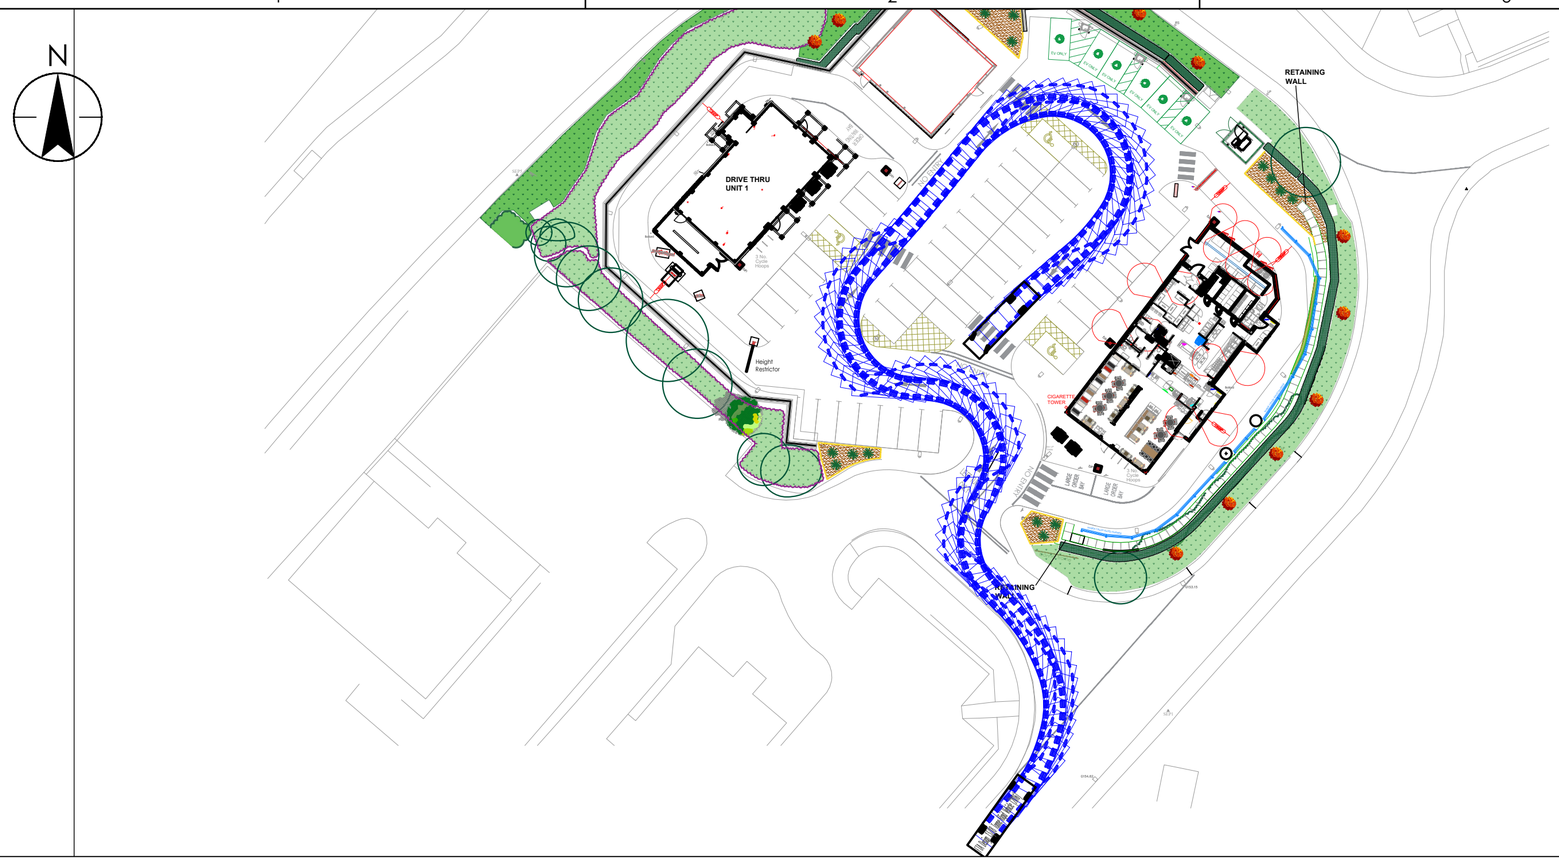
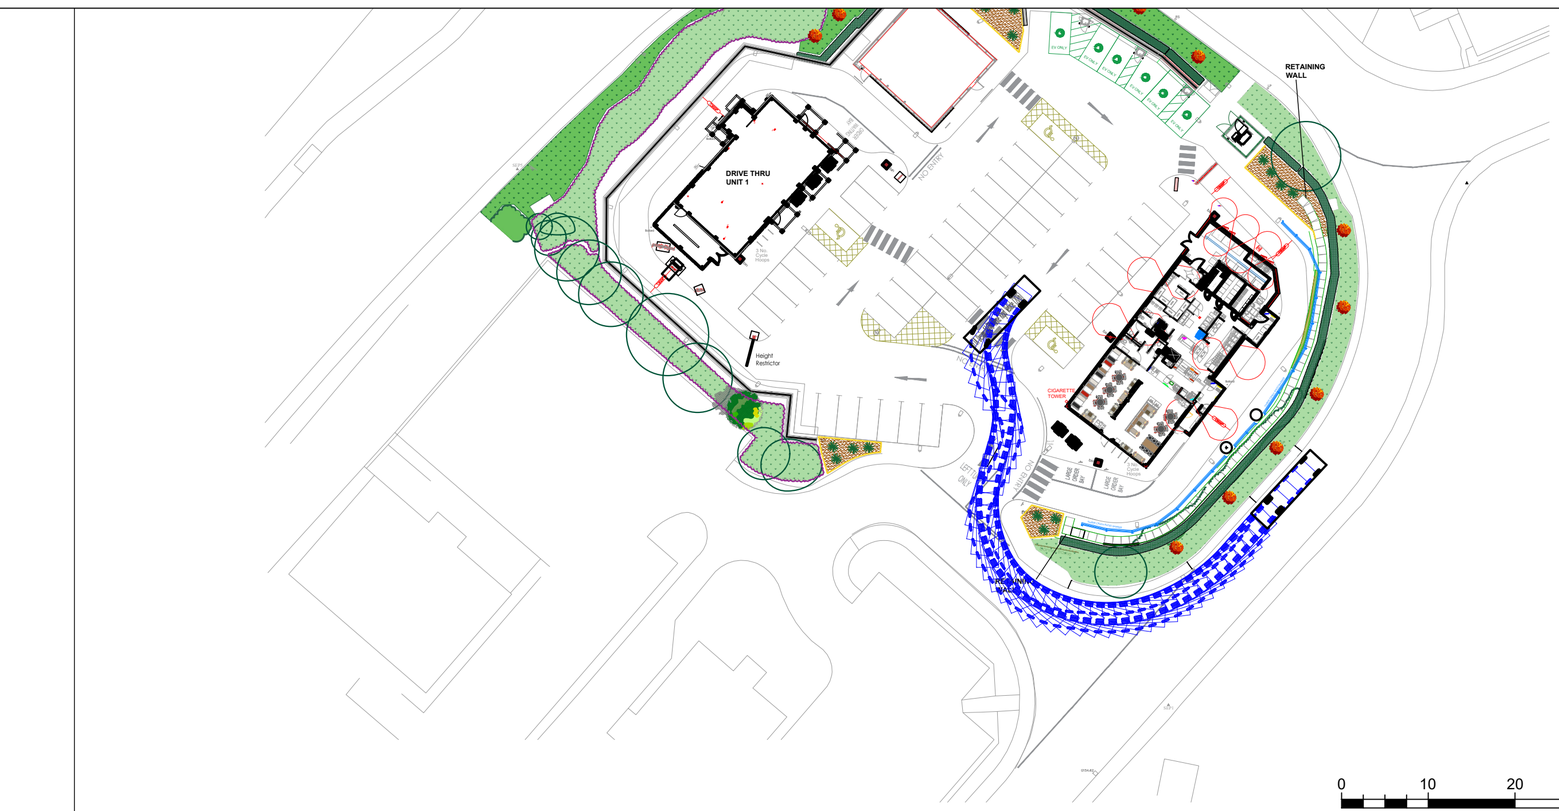


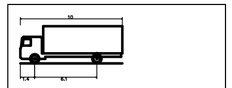

Stantec UK Limited
61 Oxford Street
Manchester
M1 6EQ
Tel. +44 161 245 8900
www.stantec.com/uk

## Copyright Reserved

The Contractor shall verify and be responsible for all dimensions. DO NOT scale the drawing.
Any errors or omissions shall be reported to Stantec without delay.
The Copyrights to all designs and drawings are the property of Stantec.
Reproduction or use for any purpose other than that authorised by Stantec is forbidden.

## Notes

UTILITIES NOTE: The position of any existing public or private sewers, utility services, plant or apparatus shown on this drawing is believed to be correct, but no warranty to this is expressed or implied. Other such plant or apparatus may also be present but not shown. The Contractor is therefore advised to undertake their own investigation where the presence of any existing sewers, services, plant or apparatus may affect their operations.




FTA Design 13/18 Tonne Rigid Vehicle (2016)

| | |
|---|---|
| Overall Length | 10.000m |
| Overall Width | 2.550m |
| Overall Body Height | 3.684m |
| Min Body Ground Clearance | 0.440m |
| Track Width | 2.477m |
| Lock to lock time | 3.00s |
| Kerb to Kerb Turning Radius | 11.000m |

| | | | | |
|---|---|---|---|---|
| P01 FIRST ISSUE | | HK | BL | 2026.05.28 |
| Issued/Revision | | By | Appd | YYYY.MM.DD |
| | HK | HK | BL | 2026.05.28 |
| | Dwn. | Dsgn. | Chkd. | YYYY.MM.DD |

## Issue Status

**S2 - FOR INFORMATION**

This document is suitable only for the purpose noted above.
Use of this document for any other purpose is not permitted.

Client/Project Logo

Soul Foods Group

Client/Project

SOUL FOODS GROUP

BANKWOOD WAY DRIVE THRU, BIRSTALL

Title

# SWEPT PATH ANALYSIS - 18t RIGID VAN

| Project No. | A2 Scale |
|---|---|
| 333100993 | 1:500 |
| **Revision** | **Drawing No.** |
| **P01** | **3309100993/100/003** |

Plotted: 29.05.2026 2026.05.29 12:26:38 PM By: Keech, Harry
ORIGINAL SHEET - ISO A2 \\admanl-rtlap02_cifs\shared_projects\333100993\cad - reports & graphics\reports\planning\revised drawing pack (or 2nd s73\vehicle tracking\333100993_100_001