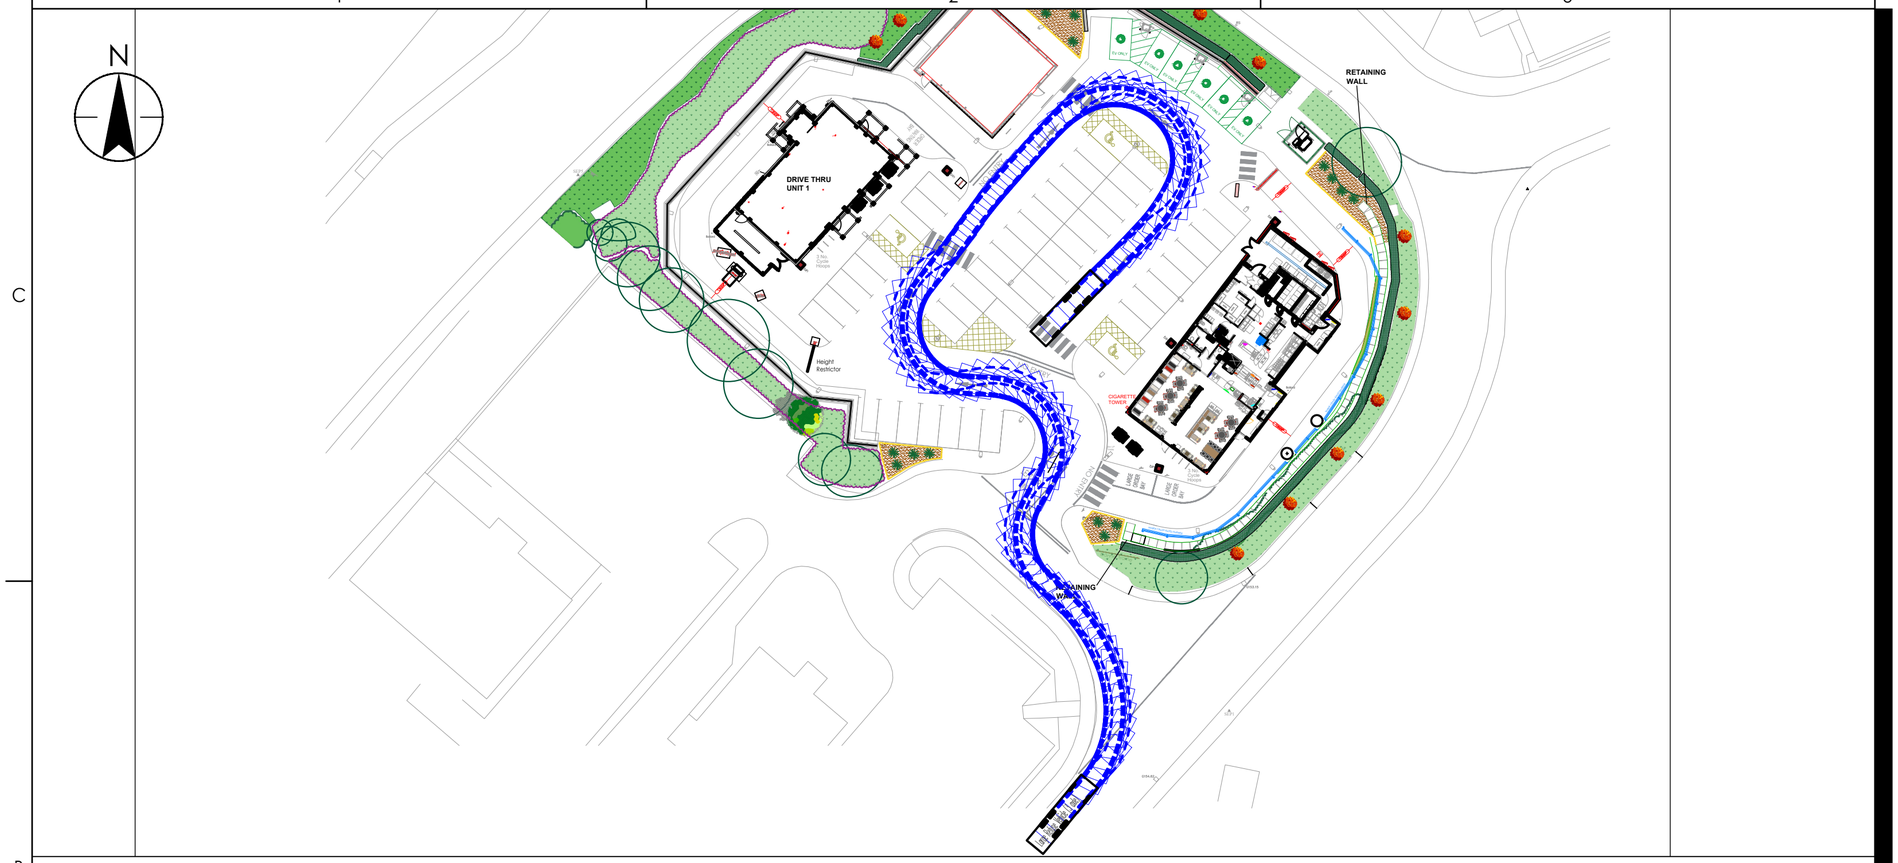


Stantec


Stantec UK Limited
61 Oxford Street
Manchester
M1 6EQ
Tel. +44 161 245 8900
www.stantec.com/uk

Copyright Reserved

The Contractor shall verify and be responsible for all dimensions. DO NOT scale the drawing.
Any errors or omissions shall be reported to Stantec without delay.
The Copyrights to all designs and drawings are the property of Stantec.
Reproduction or use for any purpose other than that authorised by Stantec is forbidden.

Notes

UTILITIES NOTE: The position of any existing public or private sewers, utility services, plant or apparatus shown on this drawing is believed to be correct, but no warranty to this is expressed or implied. Other such plant or apparatus may also be present but not shown. The Contractor is therefore advised to undertake their own investigation where the presence of any existing sewers, services, plant or apparatus may affect their operations.

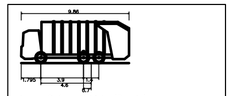

Large Refuse Vehicle (3 axle)	
Overall Length	9.860m
Overall Width	2.550m
Overall Body Height	3.514m
Min Body Ground Clearance	0.366m
Track Width	2.490m
Lock to lock time	4.00s
Kerb to Kerb Turning Radius	9.500m

P01 FIRST ISSUE		HK	BL	2026.05.28
Issued/Revision		By	Appd	YYYY.MM.DD
	HK	HK	BL	2026.05.28
	Dwn.	Dsgn.	Chkd.	YYYY.MM.DD

Issue Status

S2 - FOR INFORMATION

This document is suitable only for the purpose noted above.
Use of this document for any other purpose is not permitted.

Client/Project Logo

Soul Foods Group

Client/Project

SOUL FOODS GROUP

BANKWOOD WAY DRIVE THRU, BIRSTALL

Title

SWEPT PATH ANALYSIS - LARGE REFUSE VEHICLE

Project No.	A2 Scale
333100993	1:500
Revision	**Drawing No.**
P01	**3309100993/100/002**

Plotted: 28.05.2026 2026.05.28 12:10:44 PM By: Keech, Harry
ORIGINAL SHEET - ISO A2 \\admanl-ntap02_cifs\shared_projects\333100993\cd\- reports & graphics\reports\planning\revised drawing pack (or 2nd s73\vehicle tracking\333100993_100_001