
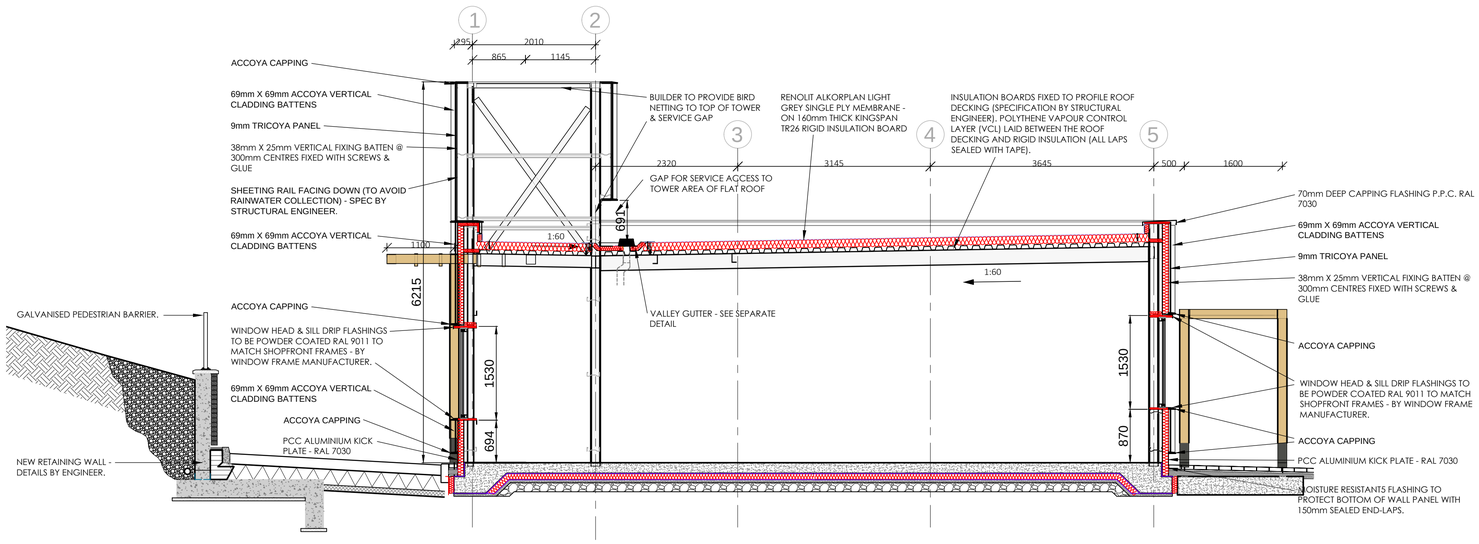



Proposed section A-A

scale - 1:50 @ A1 / 1:100 @ A3

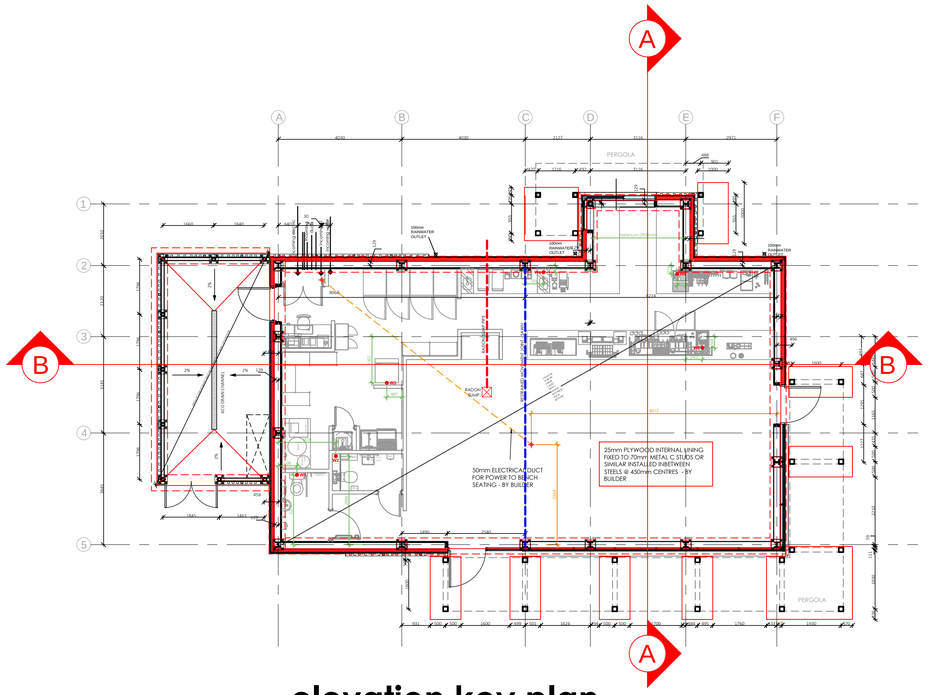

elevation key plan

scale - 1:100 @ A1 / 1:200 @ A3

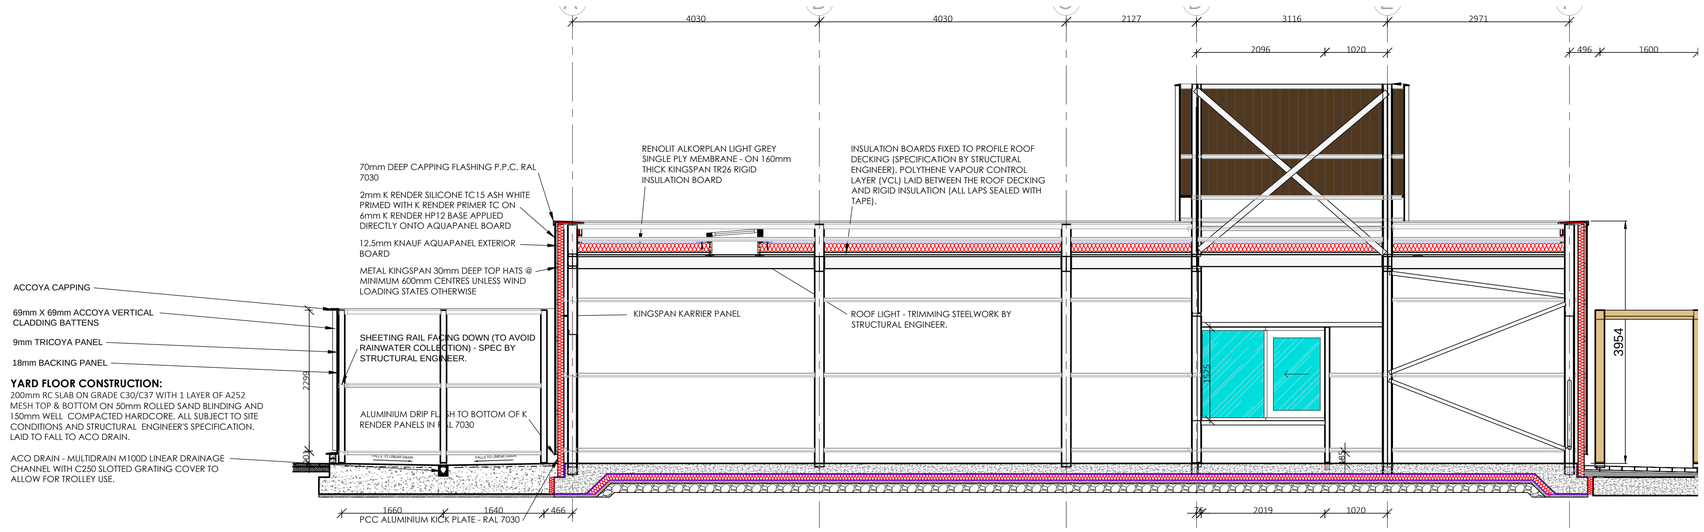

Proposed section B-B

scale - 1:50 @ A1 / 1:100 @ A3

GROUND FLOOR CONSTRUCTION:
POWER FLOATED REINFORCED CONCRETE GROUND SLAB BY ENGINEER (175mm RC SLAB ON GRADE C30/C37 WITH 1 LAYER OF A252 MESH TOP & BOTTOM) ON 2000g VISQUEEN RADON BARRIER WITH LAPPED & TAPED JOINTS 120mm CELOTEX XR4000 INSULATION ON 2000g VISQUEEN RADON BARRIER WITH WITH LAPPED & TAPED JOINTS ON 150mm DOT TYPE 1 COMPACTED SUB-BASE ON ROLLED FORMATION. ALL SUBJECT TO SITE CONDITIONS AND STRUCTURAL ENGINEER'S SPECIFICATION. LEVEL TOLERANCE OF +/- 3mm OVER 3m. REQUIRED U VALUE 0.18 W/M2K.

0m 1m 2m 3m 4m 5m 6m 7m 8m 9m 10m 11m 12m 13m 14m 15m 16m 17m 18m 19m 20m 21m 22m 23m 24m 25m

© copyright 2025
This drawing and the copyrights and patents therein are the designer's property and may not be used or reproduced - only under contract.

ALL DIMENSIONS TO BE CHECKED ON SITE.

DO NOT SCALE FROM THIS DRAWING EXCEPT FOR THE PURPOSES OF LOCAL AUTHORITY PLANNING

rev	date	description
B	28-05-25	sub-structure, grid & retaining wall to match engineer's details
A	11-04-25	cut back drive-thru' pergola; drawn retaining wall

Frank Belshaw
Building Surveyors Limited
wheatley springs barn, wheatley lane road, barrowford, nelson, lancashire, BB9 6QS.
tel no. (01282) 699668. fax no. (01282) 602447.

Soul Foods Group

DRIVE THRU UNIT 1

store address
BIRSTALL
GELDERD ROAD,
BIRSTALL, BATLEY,
WF17 9TB
client
QUICKCATER LTD

drawing title
PROPOSED
WORKING DRAWING
SECTIONS - SHEET 1

drawn by	checked	date
DJF	----	11-03-25

scale
1:50 @ A1

drawing no.	revision
2024/84/WD05	B