



IMPORTANT NOTE - PORGOLA TO CUT BACK DUE TO PROXIMITY TO RETAINING WALL & POTENTIAL TO BE USED AS A CLIMBING FRAME.

Proposed DT pergola (3400mm high) visual only refer to plan for dimensions


PERGOLA FINISH

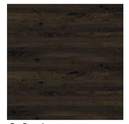


For Pergola
Douglas Fir Wood finished in
Teknos WOODEX
AQUA CLASSIC - T840

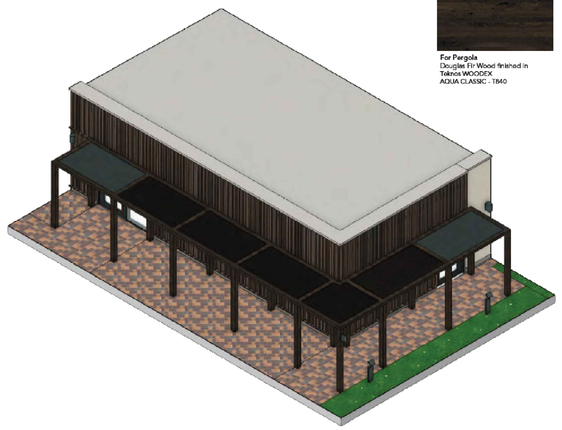

Proposed entrance pergola (2500mm high)visual only refer to plan for dimensions

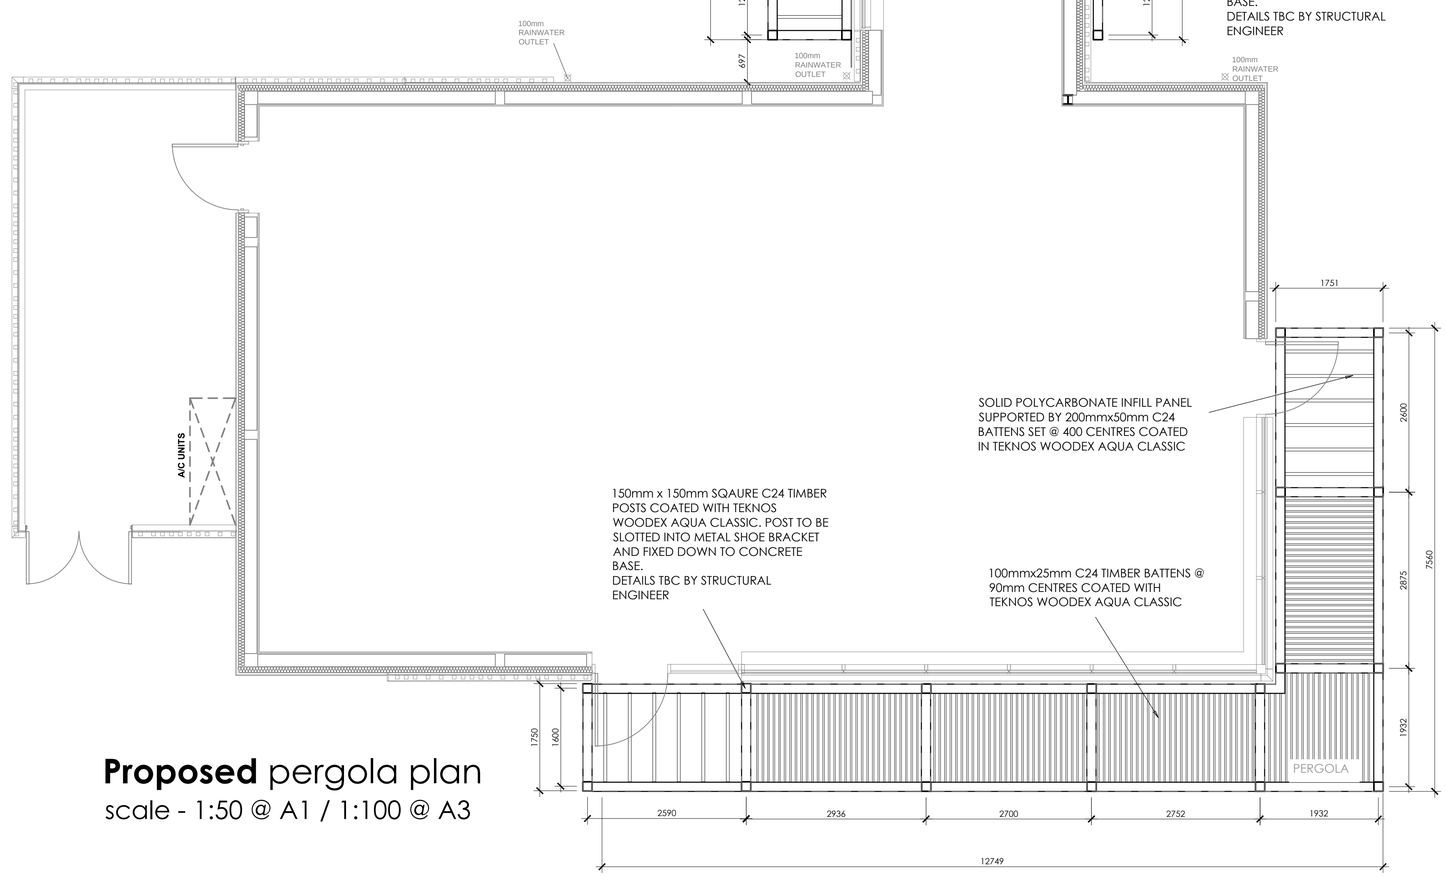

Proposed pergola plan
scale - 1:50 @ A1 / 1:100 @ A3

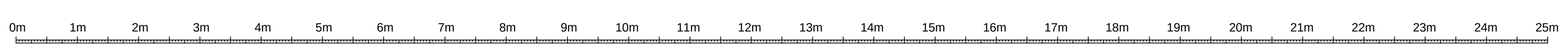

© copyright 2025

This drawing and the copyrights and patents therein are the designer's property and may not be used or reproduced - only under contract.

ALL DIMENSIONS TO BE CHECKED ON SITE.

DO NOT SCALE FROM THIS DRAWING EXCEPT FOR THE PURPOSES OF LOCAL AUTHORITY PLANNING

rev	date	description
B	28-05-25	updated pergola set-out to match engineer's drawing
A	11-04-25	cut back drive-thru' pergola

Frank Belshaw
Building Surveyors Limited

wheatley springs barn, wheatley lane road,
barrowford, nelson, lancashire, BB9 6QS.
tel no. (01282) 699668. fax no. (01282) 602447.

Soul Foods Group

DRIVE THRU UNIT 1

store address
BIRSTALL
GELDERD ROAD,
BIRSTALL, BATLEY,
WF17 9TB
client
QUICKCATER LTD

drawing title
PROPOSED
WORKING DRAWING
PERGOLA PLAN

drawn by	checked	date
DJF	----	12-03-25

scale
1:50 @ A1

drawing no.	revision
2024/84/WD07	B